SHEET No 5

# PLAN No 1017

## FOR THE IMPROVEMENT OF

# "E" STREET

BETWEEN

MILL STREET AND RIALTO AVENUE

CITY OF SAN BERNARDINO CALIFORNIA

AUGUST 1929
SCALE 1" = 40

A.H. LOWE
CITY ENGINEER

FILED
SEPT. 3, 1929
A.H. Lowe
City Engineer

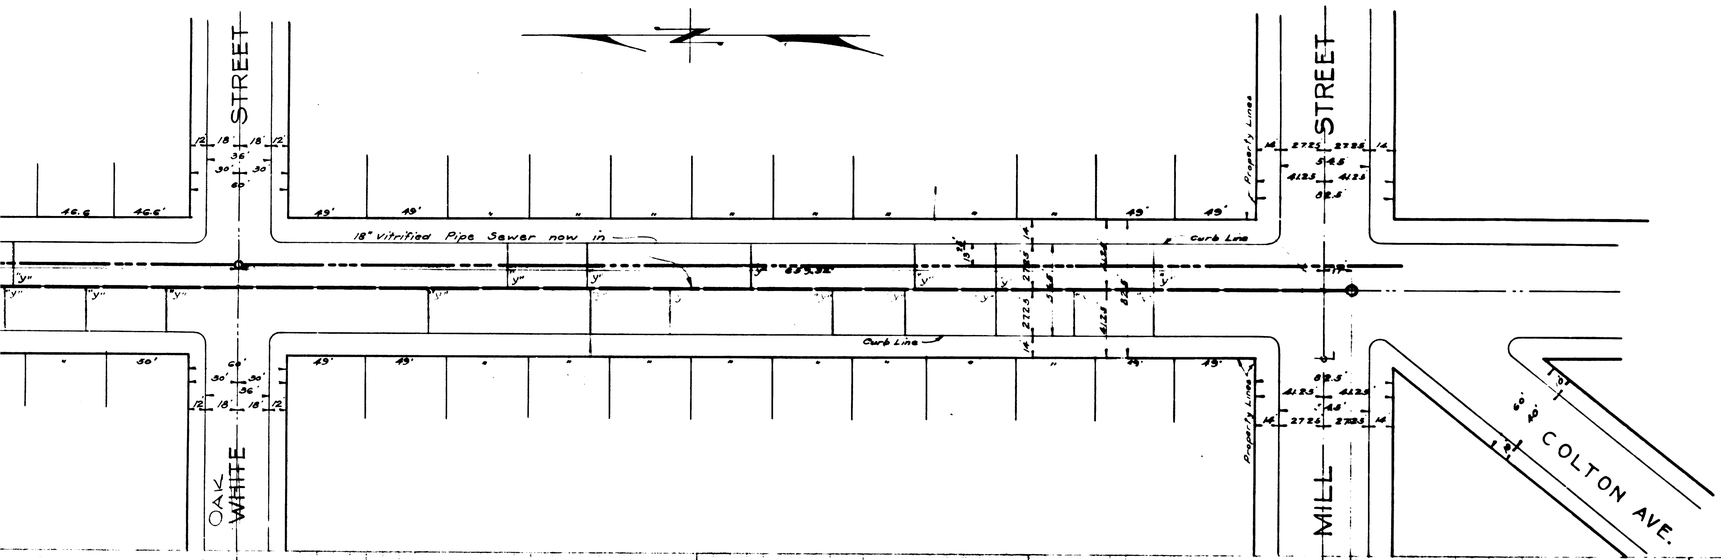


## LEGEND

"or in. means inch or inches.
' or ft. means foot or Feet.
℄ means center line.
Elev. means elevation.
No. means number.
8" vitrified pipe sewer to be constructed shown thus _____
18" vitrified pipe sewer now in shown thus - - - - - - - - - -
8" x 4" Wyes with 4" connecting sewers to be constructed shown thus
4" Connecting sewers only to be constructed shown thus
Manholes to be constructed shown thus - - - - - - - - - - - - - - - - - - - - - - O
48" sewer now in shown thus - - - - - - - - - - - - - - - - - - - - - - - - - - - - - -
Manholes now in shown thus - - - - - - - - - - - - - - - - - - - - - - - - - - - - O
Lamphole to be constructed shown thus - - - - - - - - - - - - - - - - - - -