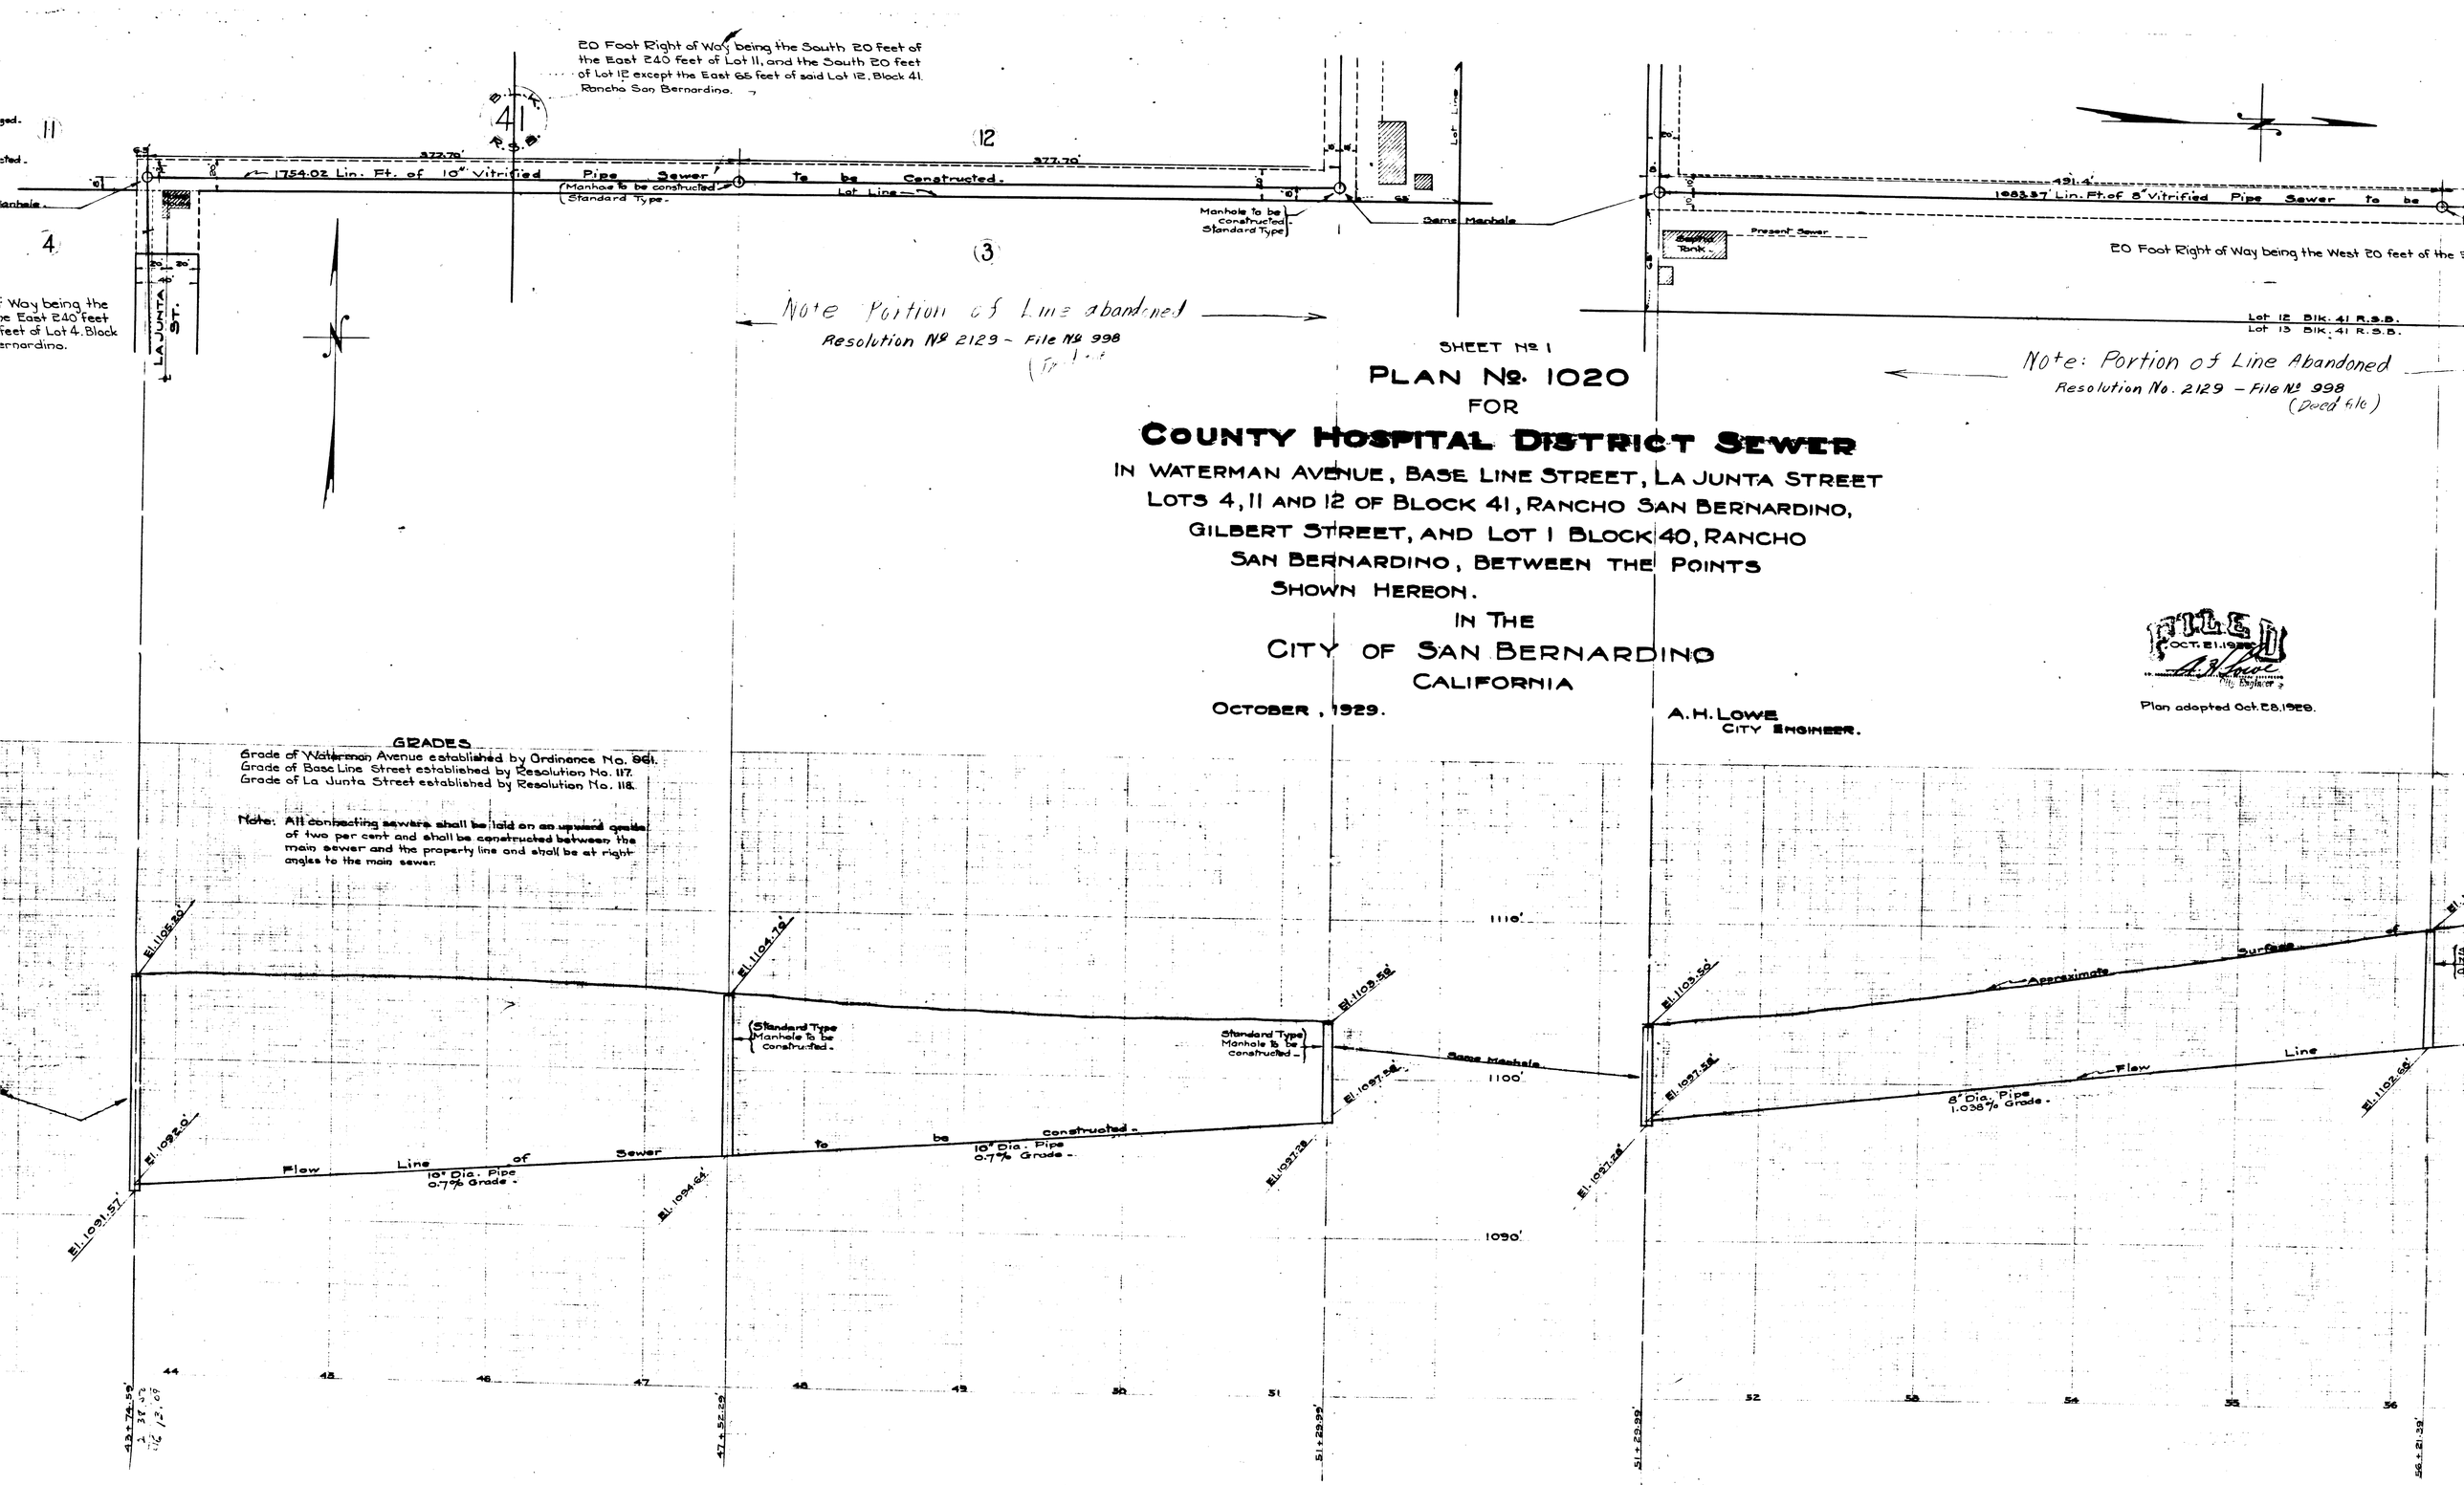
20 Foot Right of Way being the South 20 feet of the East 240 feet of Lot 11, and the South 20 feet of Lot 12 except the East 65 feet of said Lot 12, Block 41, Rancho San Bernardino.
41
R.S.B.
11
12
3
4
377.70'
1754.02 Lin. Ft. of 10" Vitrified Pipe Sewer to be Constructed.
(Manhole to be constructed Standard Type.)
Lot Line
Manhole to be constructed Standard Type)
Same Manhole
Lot Line
491.4'
1083.37' Lin. Ft. of 8" Vitrified Pipe Sewer to be
Present Sewer
Septic Tank
20 Foot Right of Way being the West 20 feet of the
Lot 12 Blk. 41 R.S.B.
Lot 13 Blk. 41 R.S.B.
LA JUNTA ST.
Way being the
East 240 feet
feet of Lot 4, Block
ernardino.
Note Portion of Line abandoned
Resolution No 2129 - File No 998
Note: Portion of Line Abandoned
Resolution No. 2129 - File No 998
(Deed file)
SHEET No 1
PLAN No. 1020
FOR
COUNTY HOSPITAL DISTRICT SEWER
IN WATERMAN AVENUE, BASE LINE STREET, LA JUNTA STREET
LOTS 4, 11 AND 12 OF BLOCK 41, RANCHO SAN BERNARDINO,
GILBERT STREET, AND LOT 1 BLOCK 40, RANCHO
SAN BERNARDINO, BETWEEN THE POINTS
SHOWN HEREON.
IN THE
CITY OF SAN BERNARDINO
CALIFORNIA
OCTOBER, 1929.
A.H. LOWE
CITY ENGINEER.
FILED
OCT. 21. 1929
A.H. Lowe
City Engineer
Plan adopted Oct. 28, 1929.
GRADES
Grade of Waterman Avenue established by Ordinance No. 961.
Grade of Base Line Street established by Resolution No. 117.
Grade of La Junta Street established by Resolution No. 118.
Note: All connecting sewers shall be laid on an upward grade of two per cent and shall be constructed between the main sewer and the property line and shall be at right angles to the main sewer.
El. 1105.20'
El. 1104.79'
El. 1103.58'
El. 1103.50'
El. 1092.0'
El. 1091.57'
El. 1094.64'
El. 1097.28'
El. 1097.28'
El. 1097.28'
El. 1102.68'
1110'
1100'
1090'
(Standard Type Manhole to be constructed.)
Standard Type) Manhole to be constructed.
Same Manhole
Approximate Surface of Ground
Flow Line of Sewer to be constructed.
10" Dia. Pipe 0.7% Grade.
10" Dia. Pipe 0.7% Grade.
Flow Line
8" Dia. Pipe 1.038% Grade.
44
45
46
47
48
49
50
51
52
53
54
55
56
43+74.59'
47+52.29'
51+29.99'
51+29.99'
56+21.39'