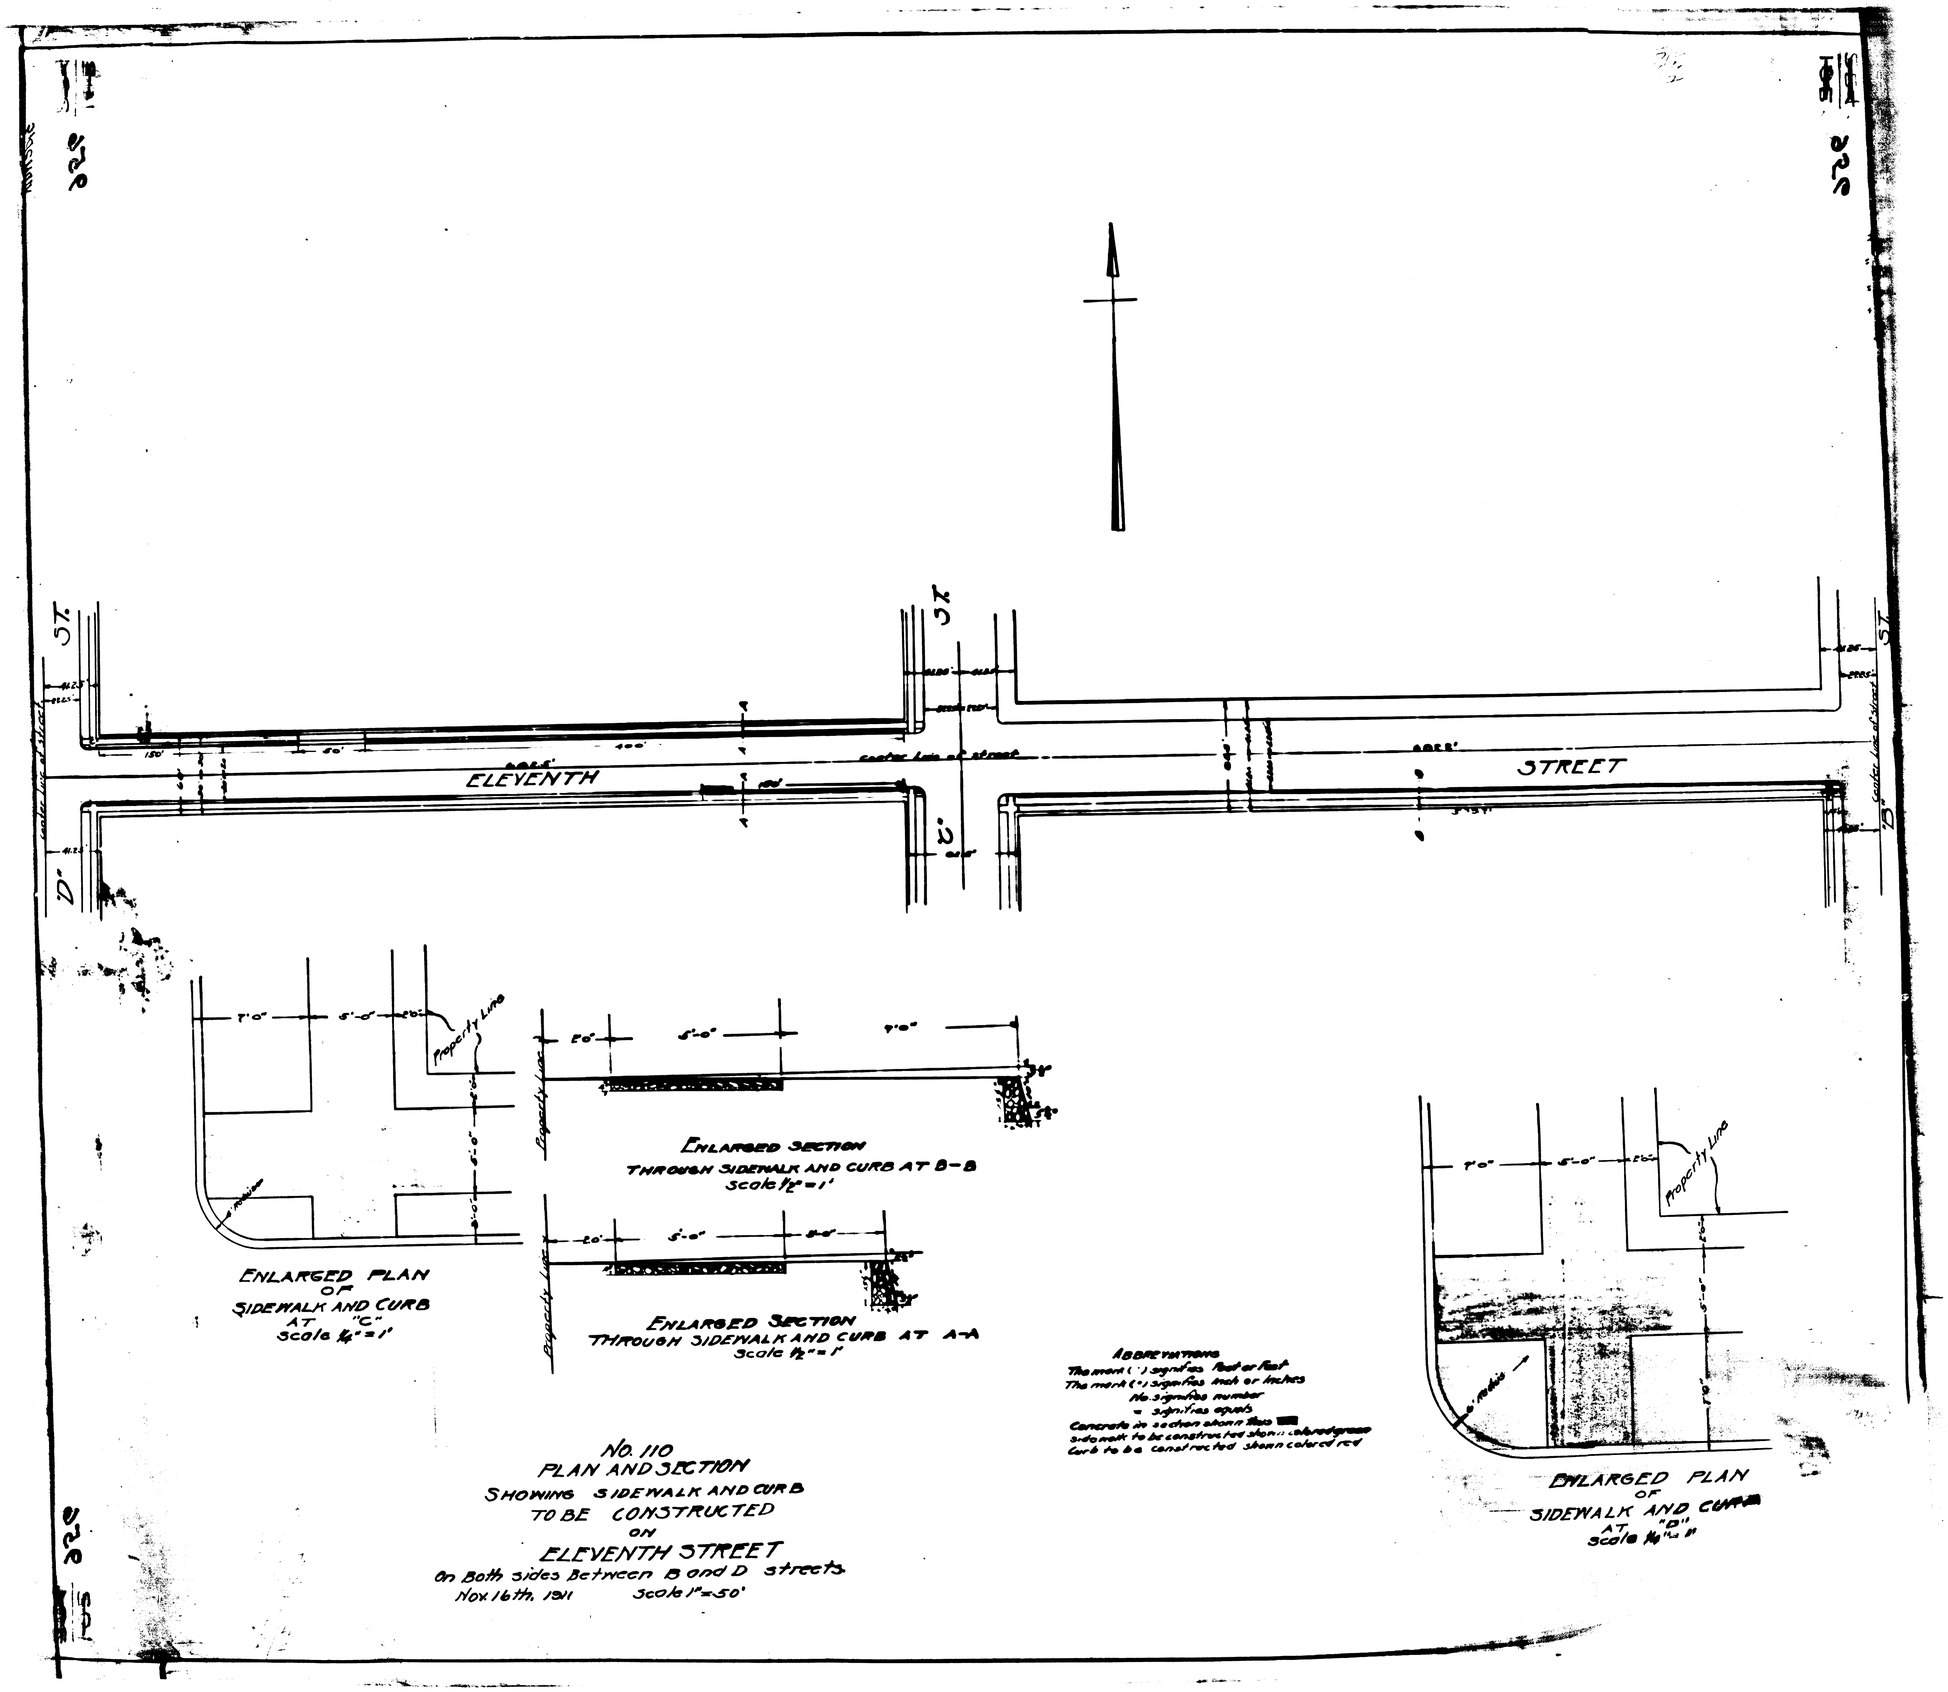

No. 110
PLAN AND SECTION
SHOWING SIDEWALK AND CURB
TO BE CONSTRUCTED
ON
ELEVENTH STREET
On Both sides Between B and D streets.
Nov. 16th, 1911 Scale 1" = 50'

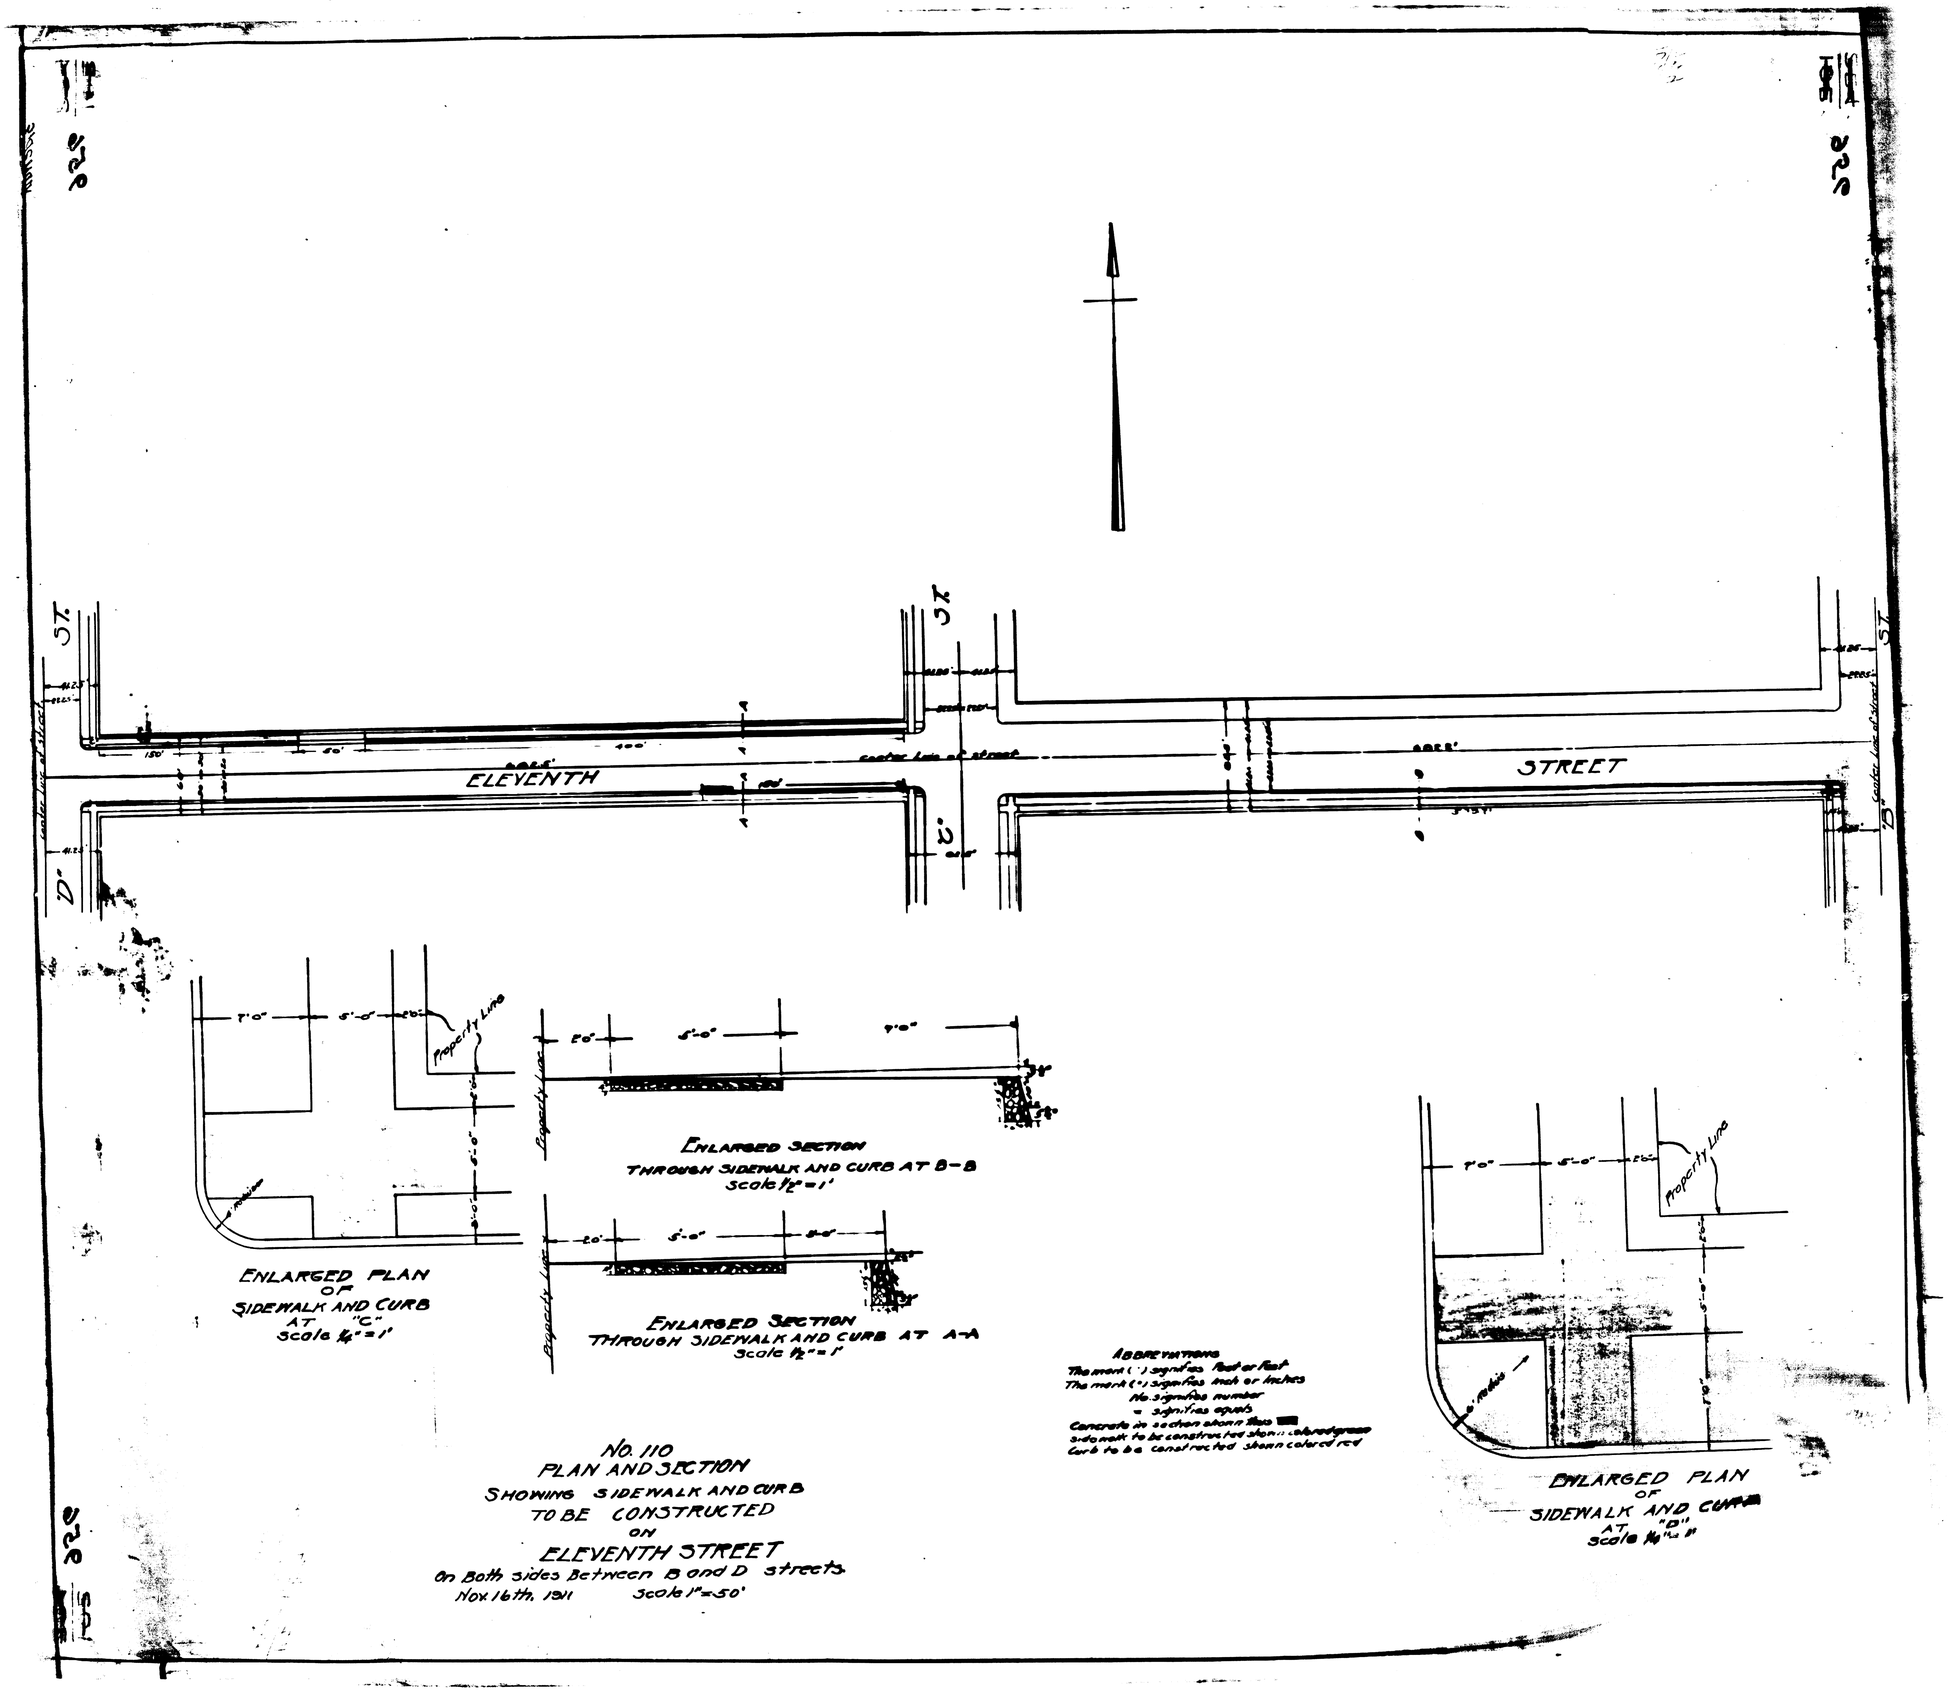

No. 110
PLAN AND SECTION
SHOWING SIDEWALK AND CURB
TO BE CONSTRUCTED
ON
ELEVENTH STREET
On Both sides Between B and D streets.
Nov. 16th, 1911 Scale 1" = 50'