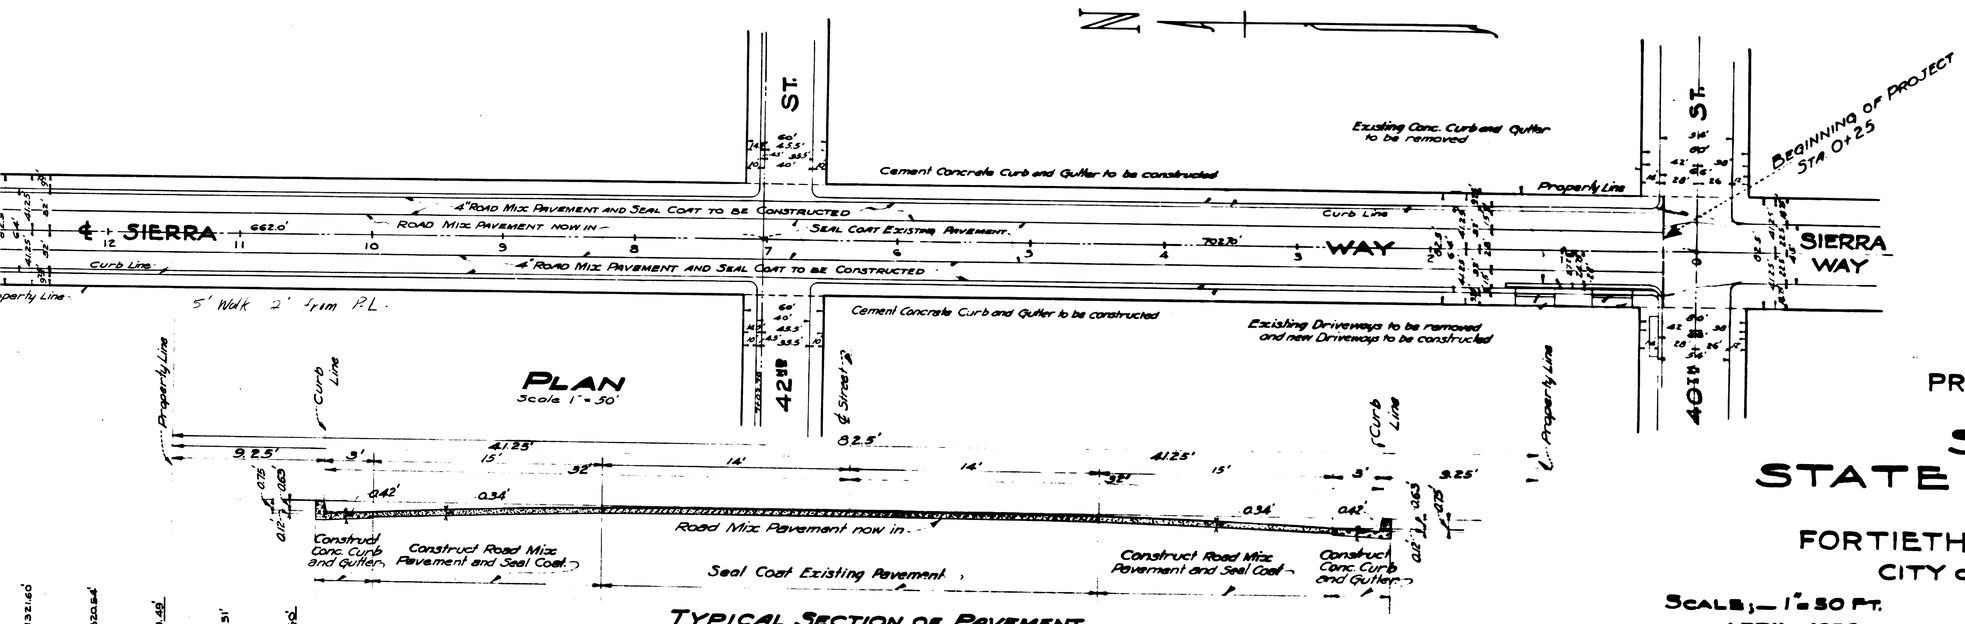

PLAN No 1326

PLAN SHOWING PROPOSED IMPROVEMENT OF SIERRA WAY STATE HIGHWAY ROUTE 43

BETWEEN

FORTIETH ST. AND ARROWHEAD BLVD

CITY OF SAN BERNARDINO CALIF.

SCALE:— 1" = 50 FT.

APRIL, 1939

CHARLES L. FOULKE
CITY ENGINEER

NOTE:- All curb returns shall be constructed on a 6 foot radius.
All curb and gutter shall be of monolithic construction.