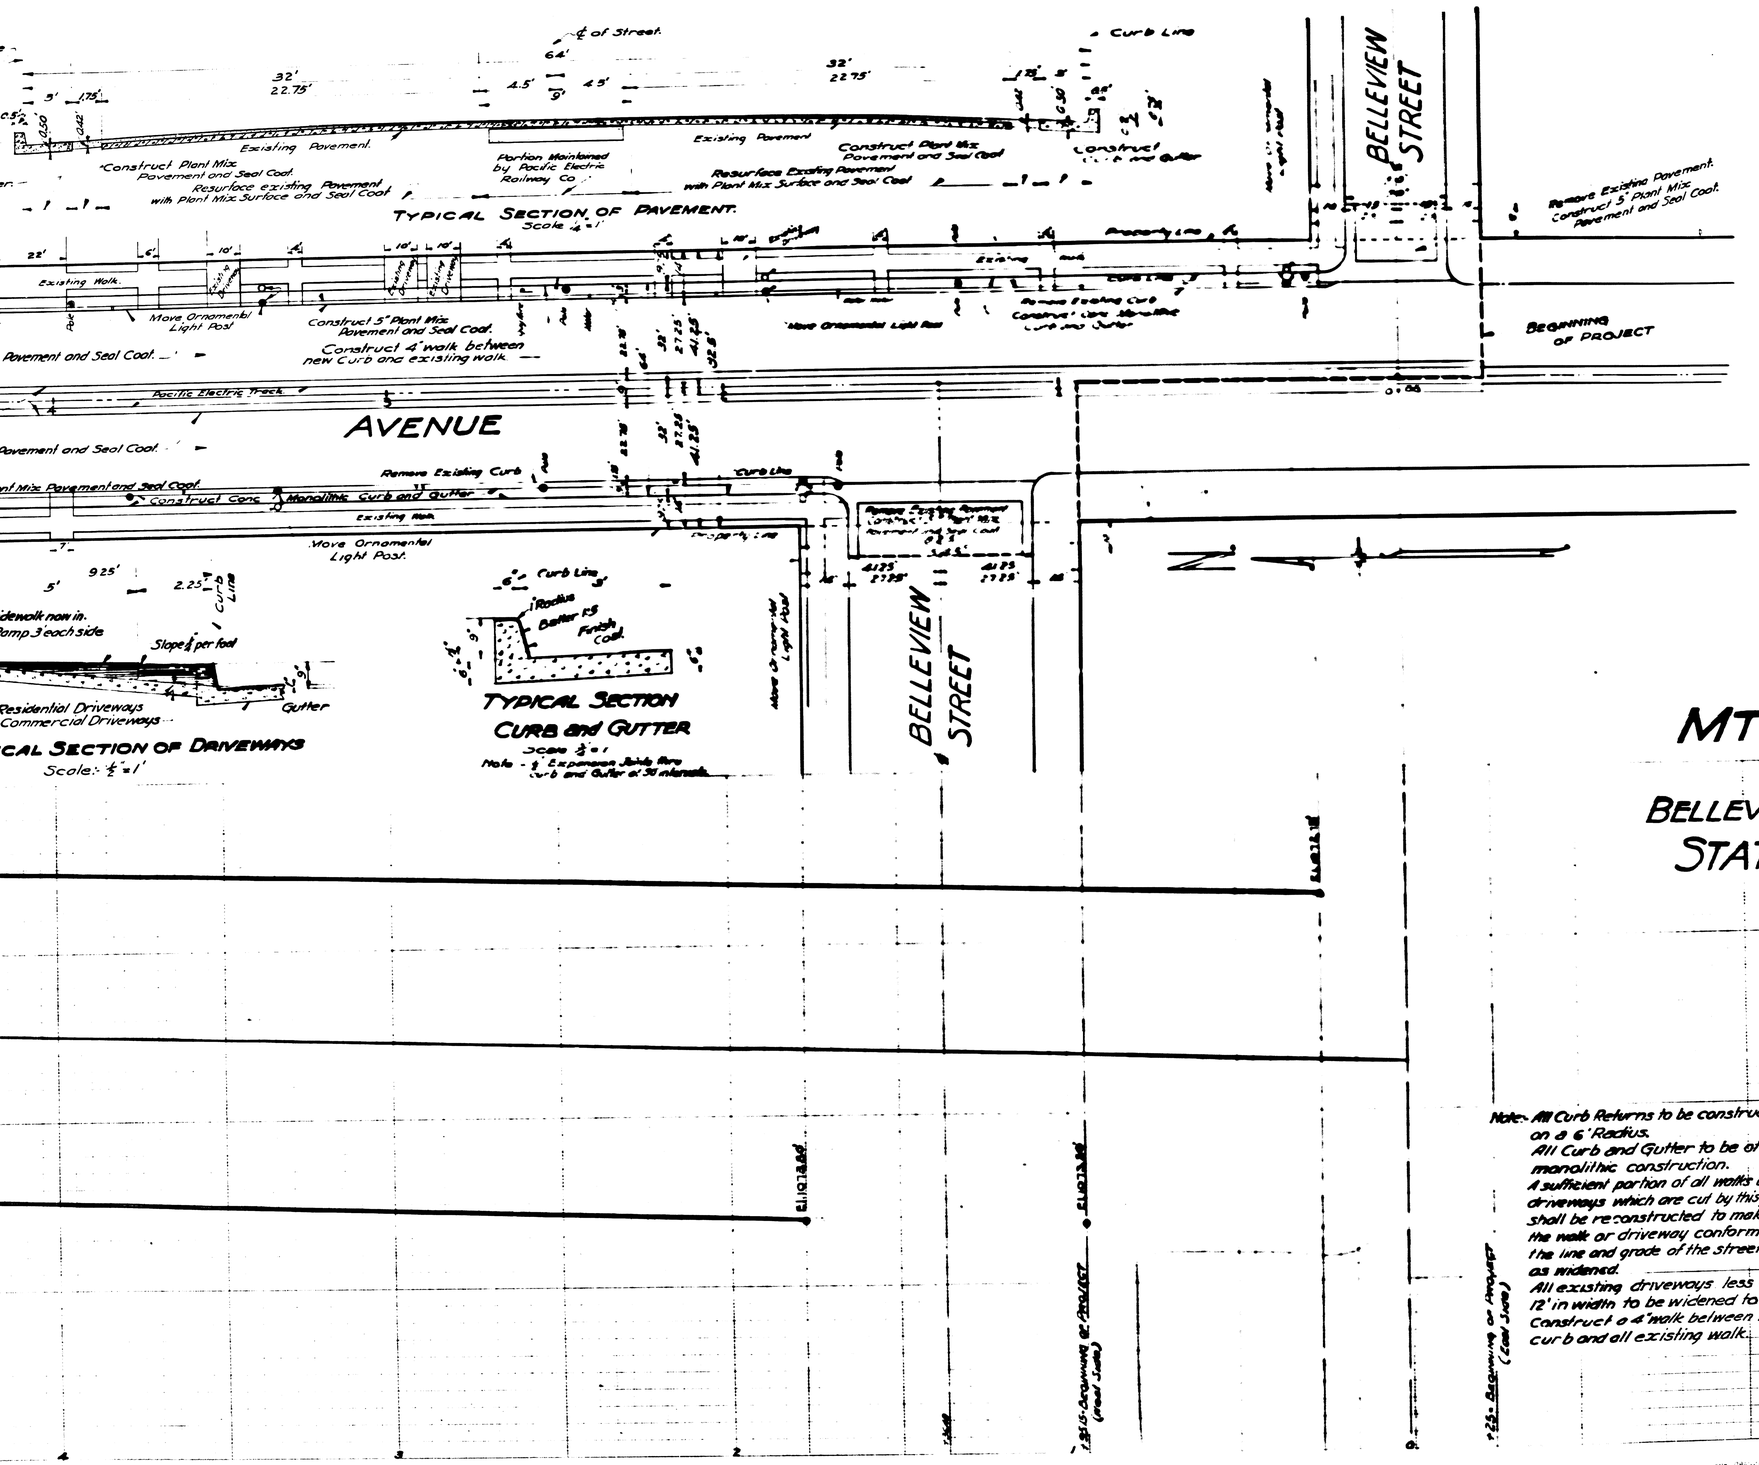

PLAN Nº 1341
FOR
THE IMPROVEMENT OF
MT VERNON AVENUE
FROM
BELLEVIEW STREET TO SECOND STREET
STATE HIGHWAY ROUTE 31
CITY OF SAN BERNARDINO
CALIFORNIA

SCALE:- 1"=20'
AUGUST 1939

GORDON STEWART
CITY ENGINEER
CIVIL ENGR. CERT. No. 20467

Note:- All Curb Returns to be constructed on a 6' Radius.
All Curb and Gutter to be of monolithic construction.
A sufficient portion of all walks and driveways which are cut by this job, shall be reconstructed to make the walk or driveway conform to the line and grade of the street as widened.
All existing driveways less than 12' in width to be widened to 12'.
Construct a 4' walk between new curb and all existing walk.

—LEGEND—

Existing Ornamental Light Post shown thus .....
Proposed Location of Ornamental Light Post shown thus.....
Existing Water or gas meters shown thus.....
Existing Guy Wires shown thus .....
Existing Utility Poles shown thus.....
Existing Fire Hydrants shown thus.....
Existing Gasoline Tank Valves shown thus.....
Existing Culverts to be abandoned shown thus.....
Concrete Culvert to be constructed shown thus.....