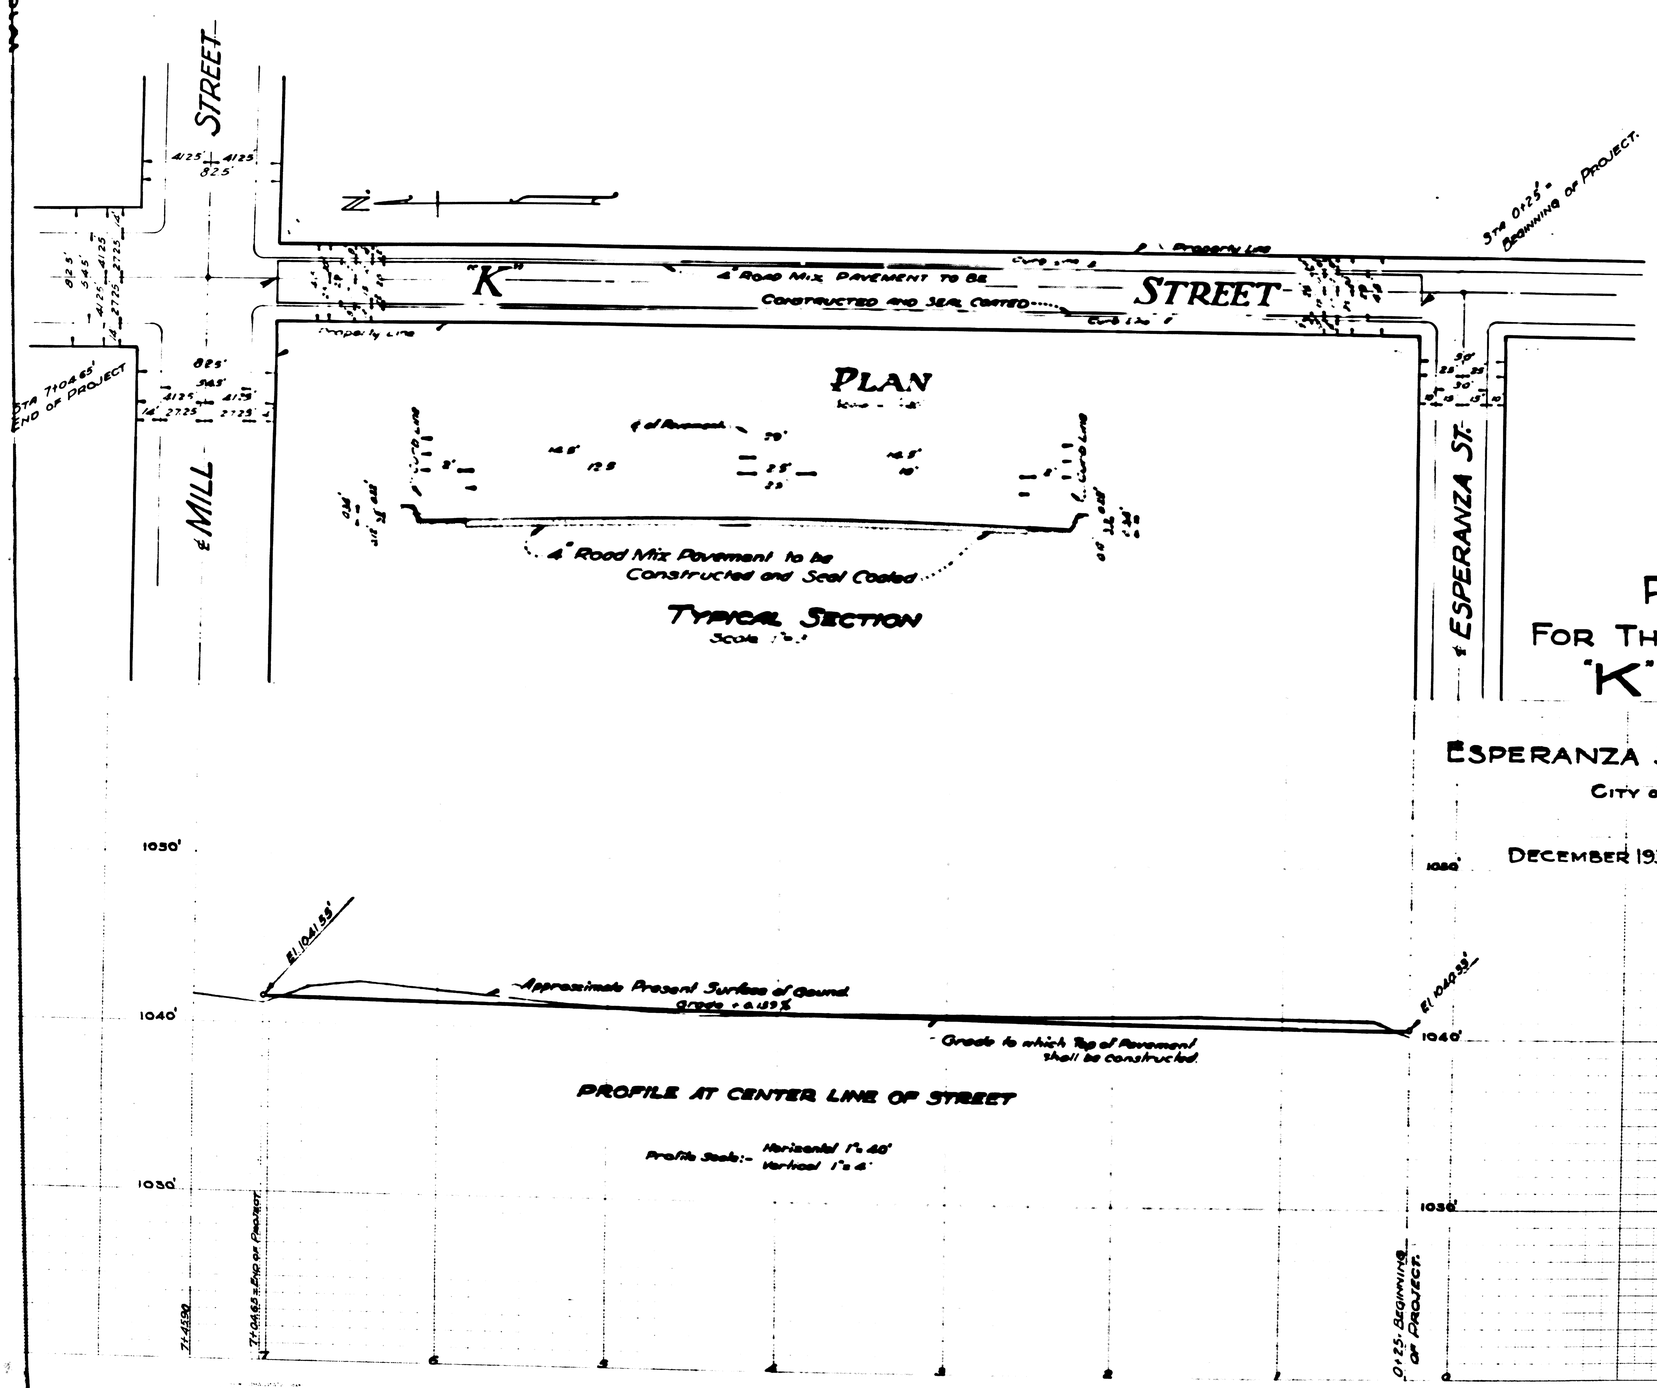

PLAN 1357
FOR THE IMPROVEMENT OF
"K" STREET
BETWEEN
ESPERANZA STREET AND MILL STREET
CITY OF SAN BERNARDINO
CALIFORNIA

DECEMBER 1939

GORDON STEWART
CITY ENGINEER
Civil Engr. Cert. 2047

S101

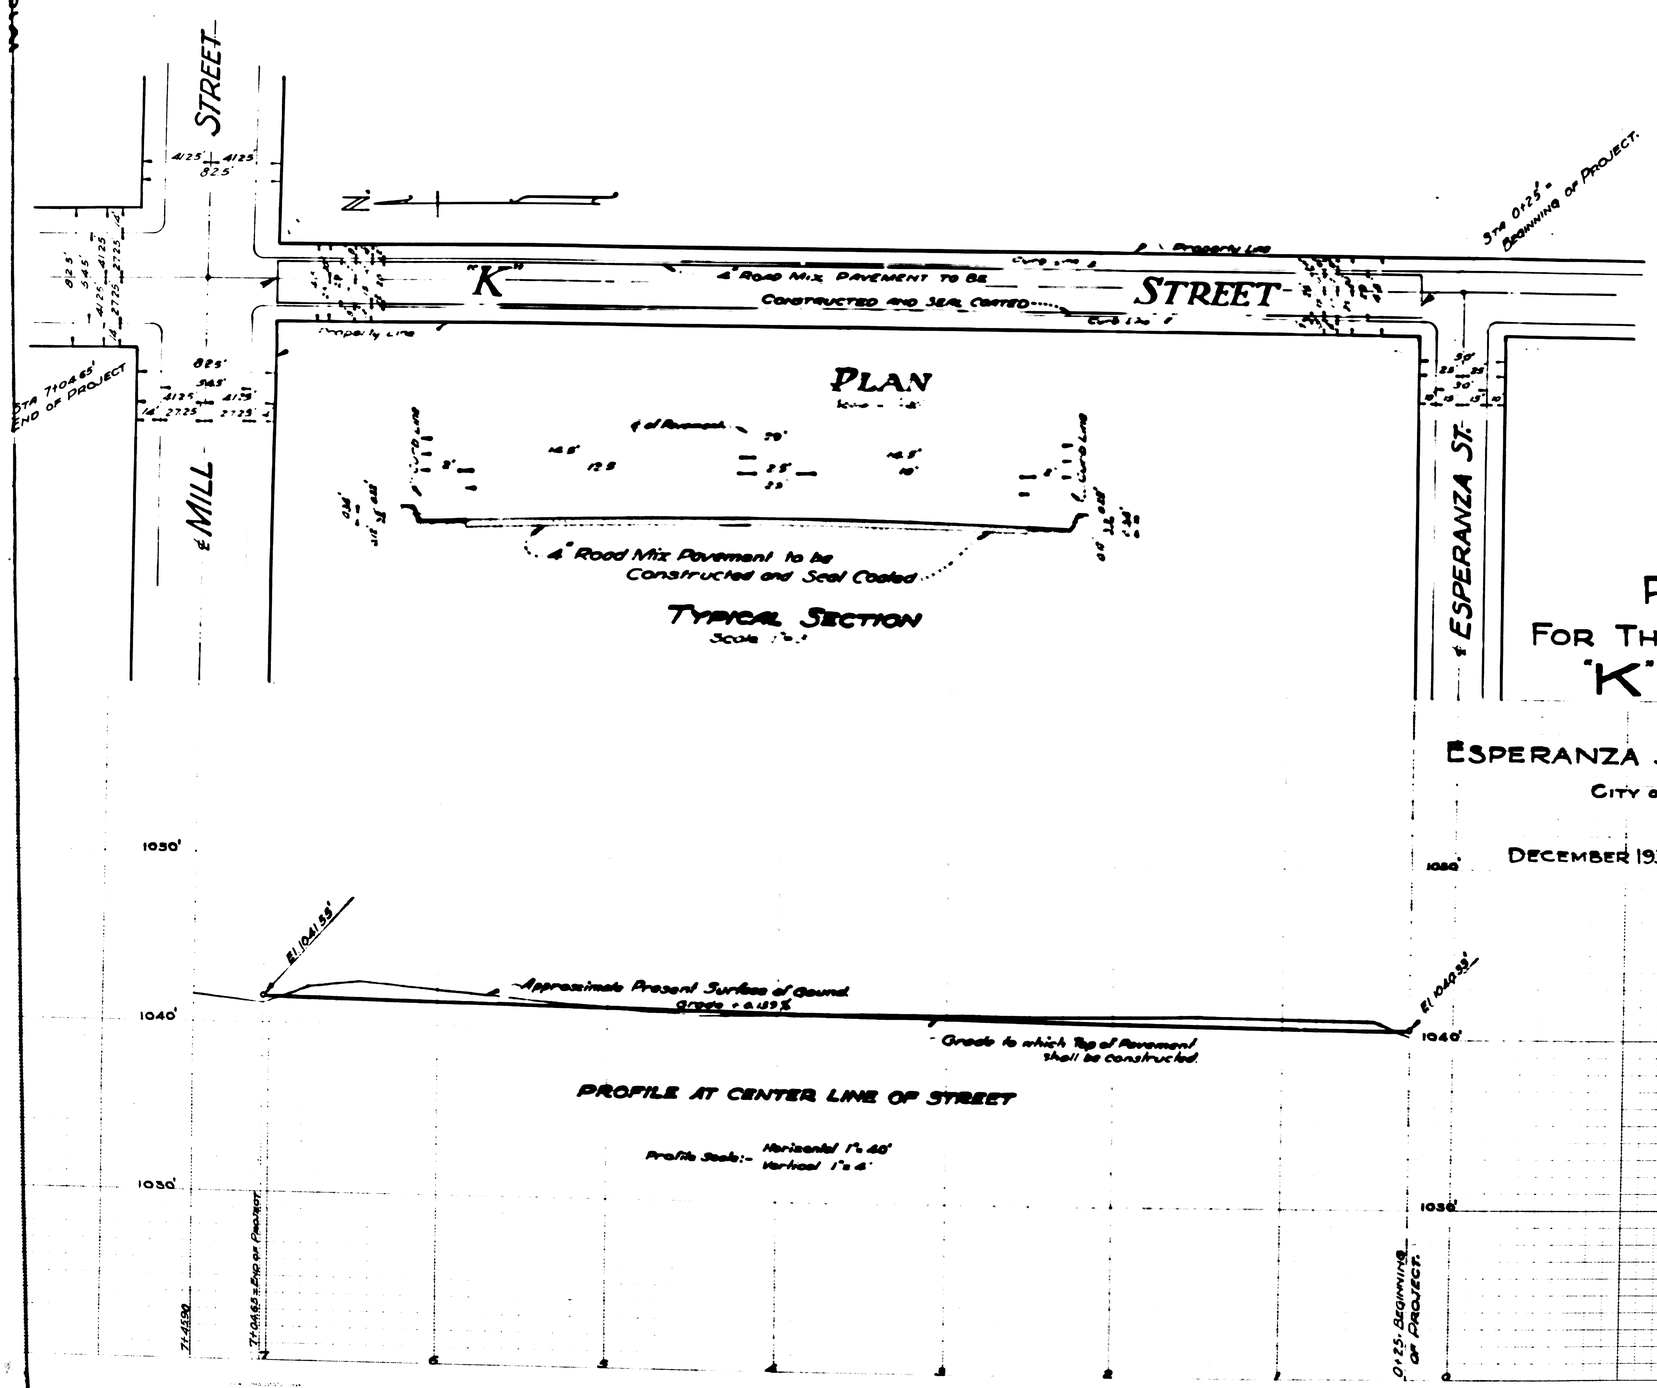

PLAN 1357
FOR THE IMPROVEMENT OF
"K" STREET
BETWEEN
ESPERANZA STREET AND MILL STREET
CITY OF SAN BERNARDINO
CALIFORNIA

DECEMBER 1939

GORDON STEWART
CITY ENGINEER
Civil Engr. Cert. 2047

S101