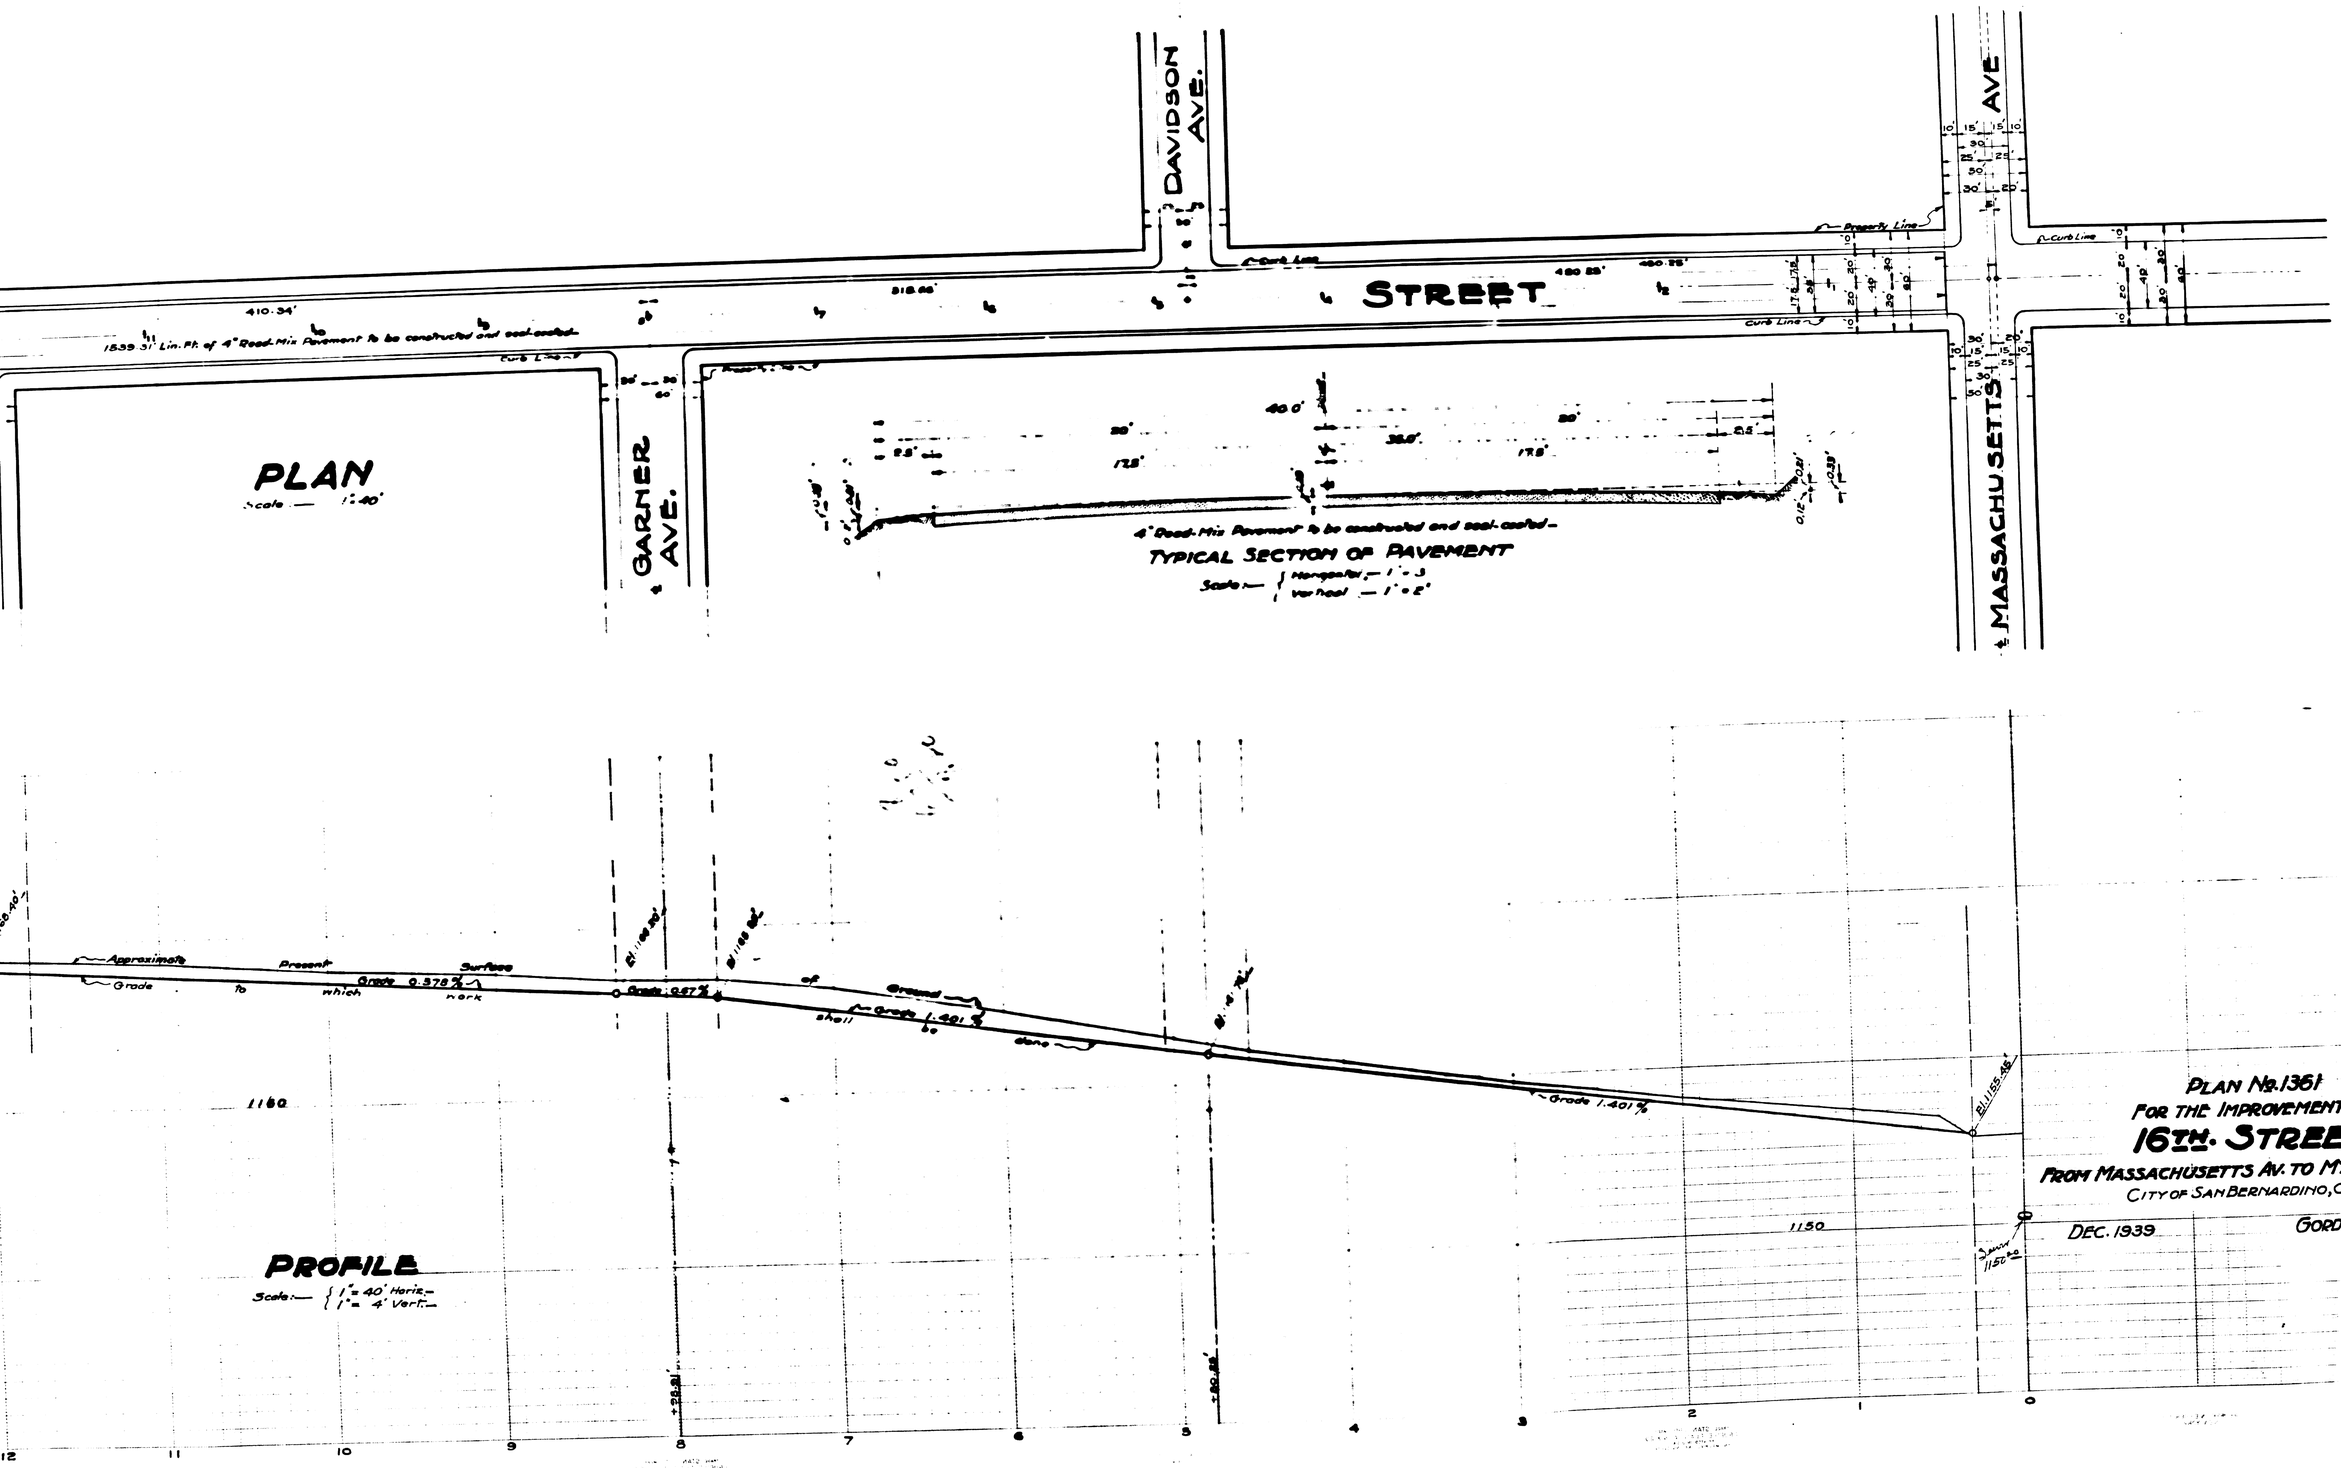
PLAN
Scale — 1" = 40'
GARNER AVE.
DAVIDSON AVE.
STREET
MASSACHUSETTS AVE
Curb Line
Property Line
410.34'
1539.31 Lin. Ft. of 4" Road-Mix Pavement to be constructed and seal-coated.
4" Road-Mix Pavement to be constructed and seal-coated.
TYPICAL SECTION OF PAVEMENT
Scale — { Horizontal — 1" = 5'
Vertical — 1" = 2'
PROFILE
Scale:— { 1" = 40' Horiz.
1" = 4' Vert.
Approximate Present Surface of Ground
Grade to which work shall be done
Grade 0.378%
Grade 0.667%
Grade 1.401%
Grade 1.401%
1160
1150
12
11
10
9
8
7
6
5
4
3
2
1
0
PLAN No. 1361
FOR THE IMPROVEMENT OF
16TH. STREET
FROM MASSACHUSETTS AV. TO MT. VER
CITY OF SAN BERNARDINO, CALIF.
DEC. 1939
GORDON ST
CITY EN
CIVIL ENG