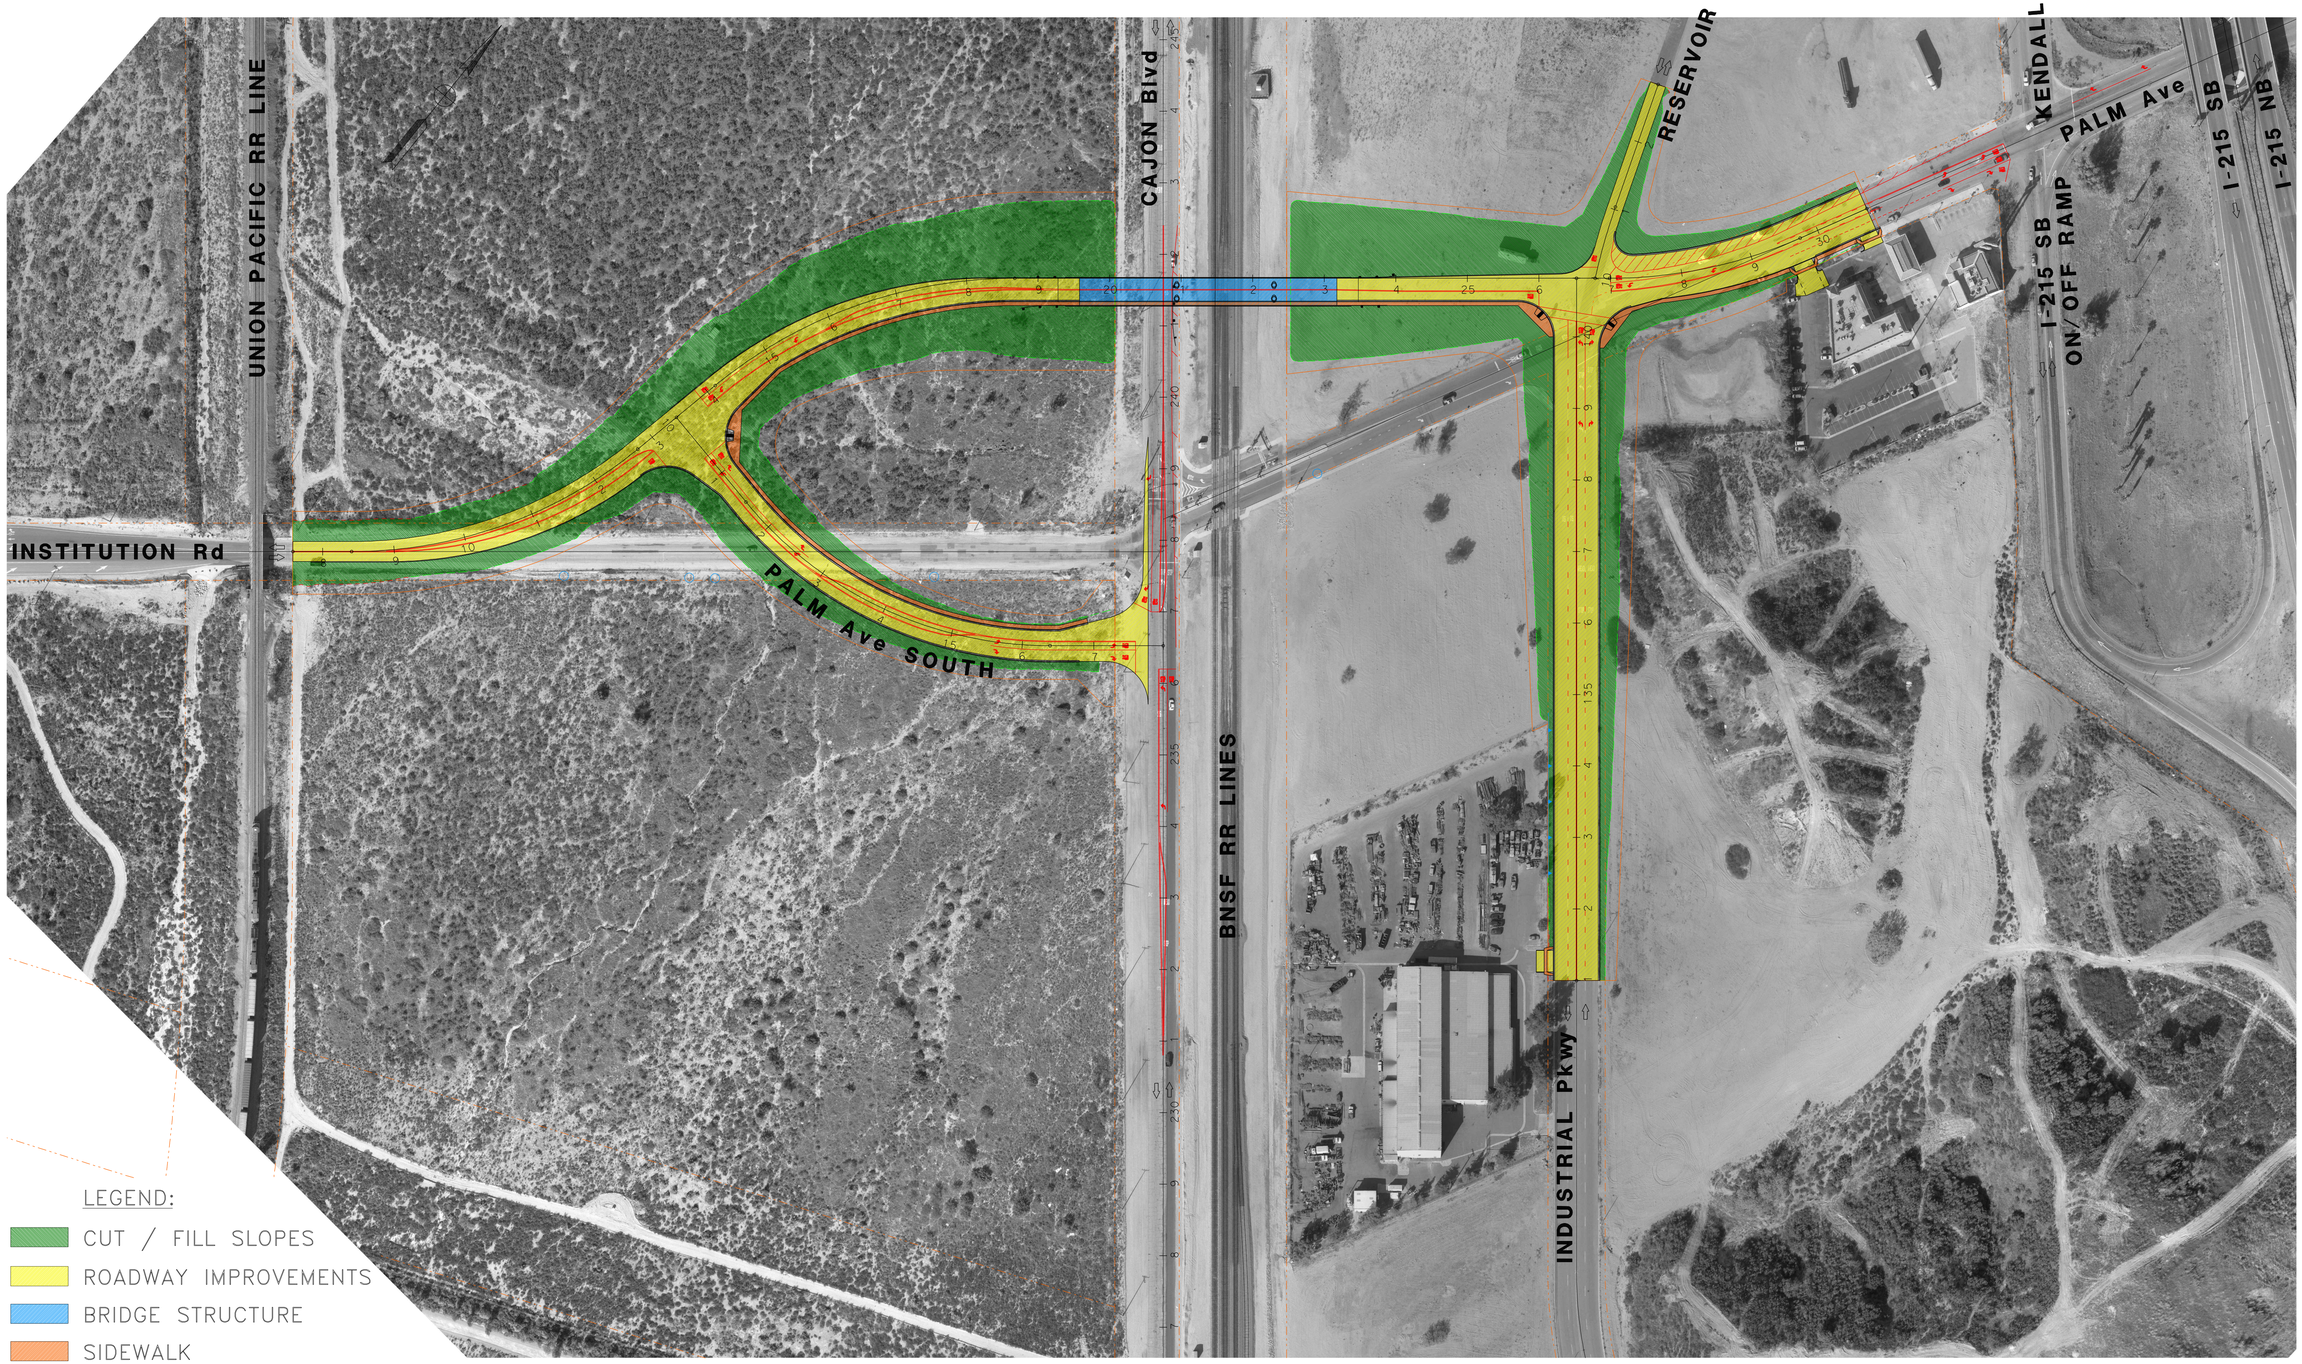

DRAFT – JUNE 2010

Underground Service Alert

Dial 811 from any phone nationwide

TWO WORKING DAYS BEFORE YOU DIG

Governments SANBAG Working Together

CH2MHILL

ENGINEER'S SEAL

MARK	REVISIONS	BY	APPR.	DATE

BENCH MARK:

APPROVED _____

CITY CIVIL ENGINEER _____

REGISTERED CIVIL ENGINEER NO. _____

SCALE:

DRAWN BY:

CHECKED BY:

RECOMMENDED BY:

CITY OF SAN BERNARDINO

DEVELOPMENT SERVICES~PUBLIC WORKS/ENGINEERING

PALM AVENUE GRADE SEPARATION LAYOUT PLAN EXHIBIT

DRAWING NO.

SHEET ___ OF _____ SHEETS

FOR CITY USE ONLY: FILE NO.

W.O. NO.