TRAFFIC LAYOUT

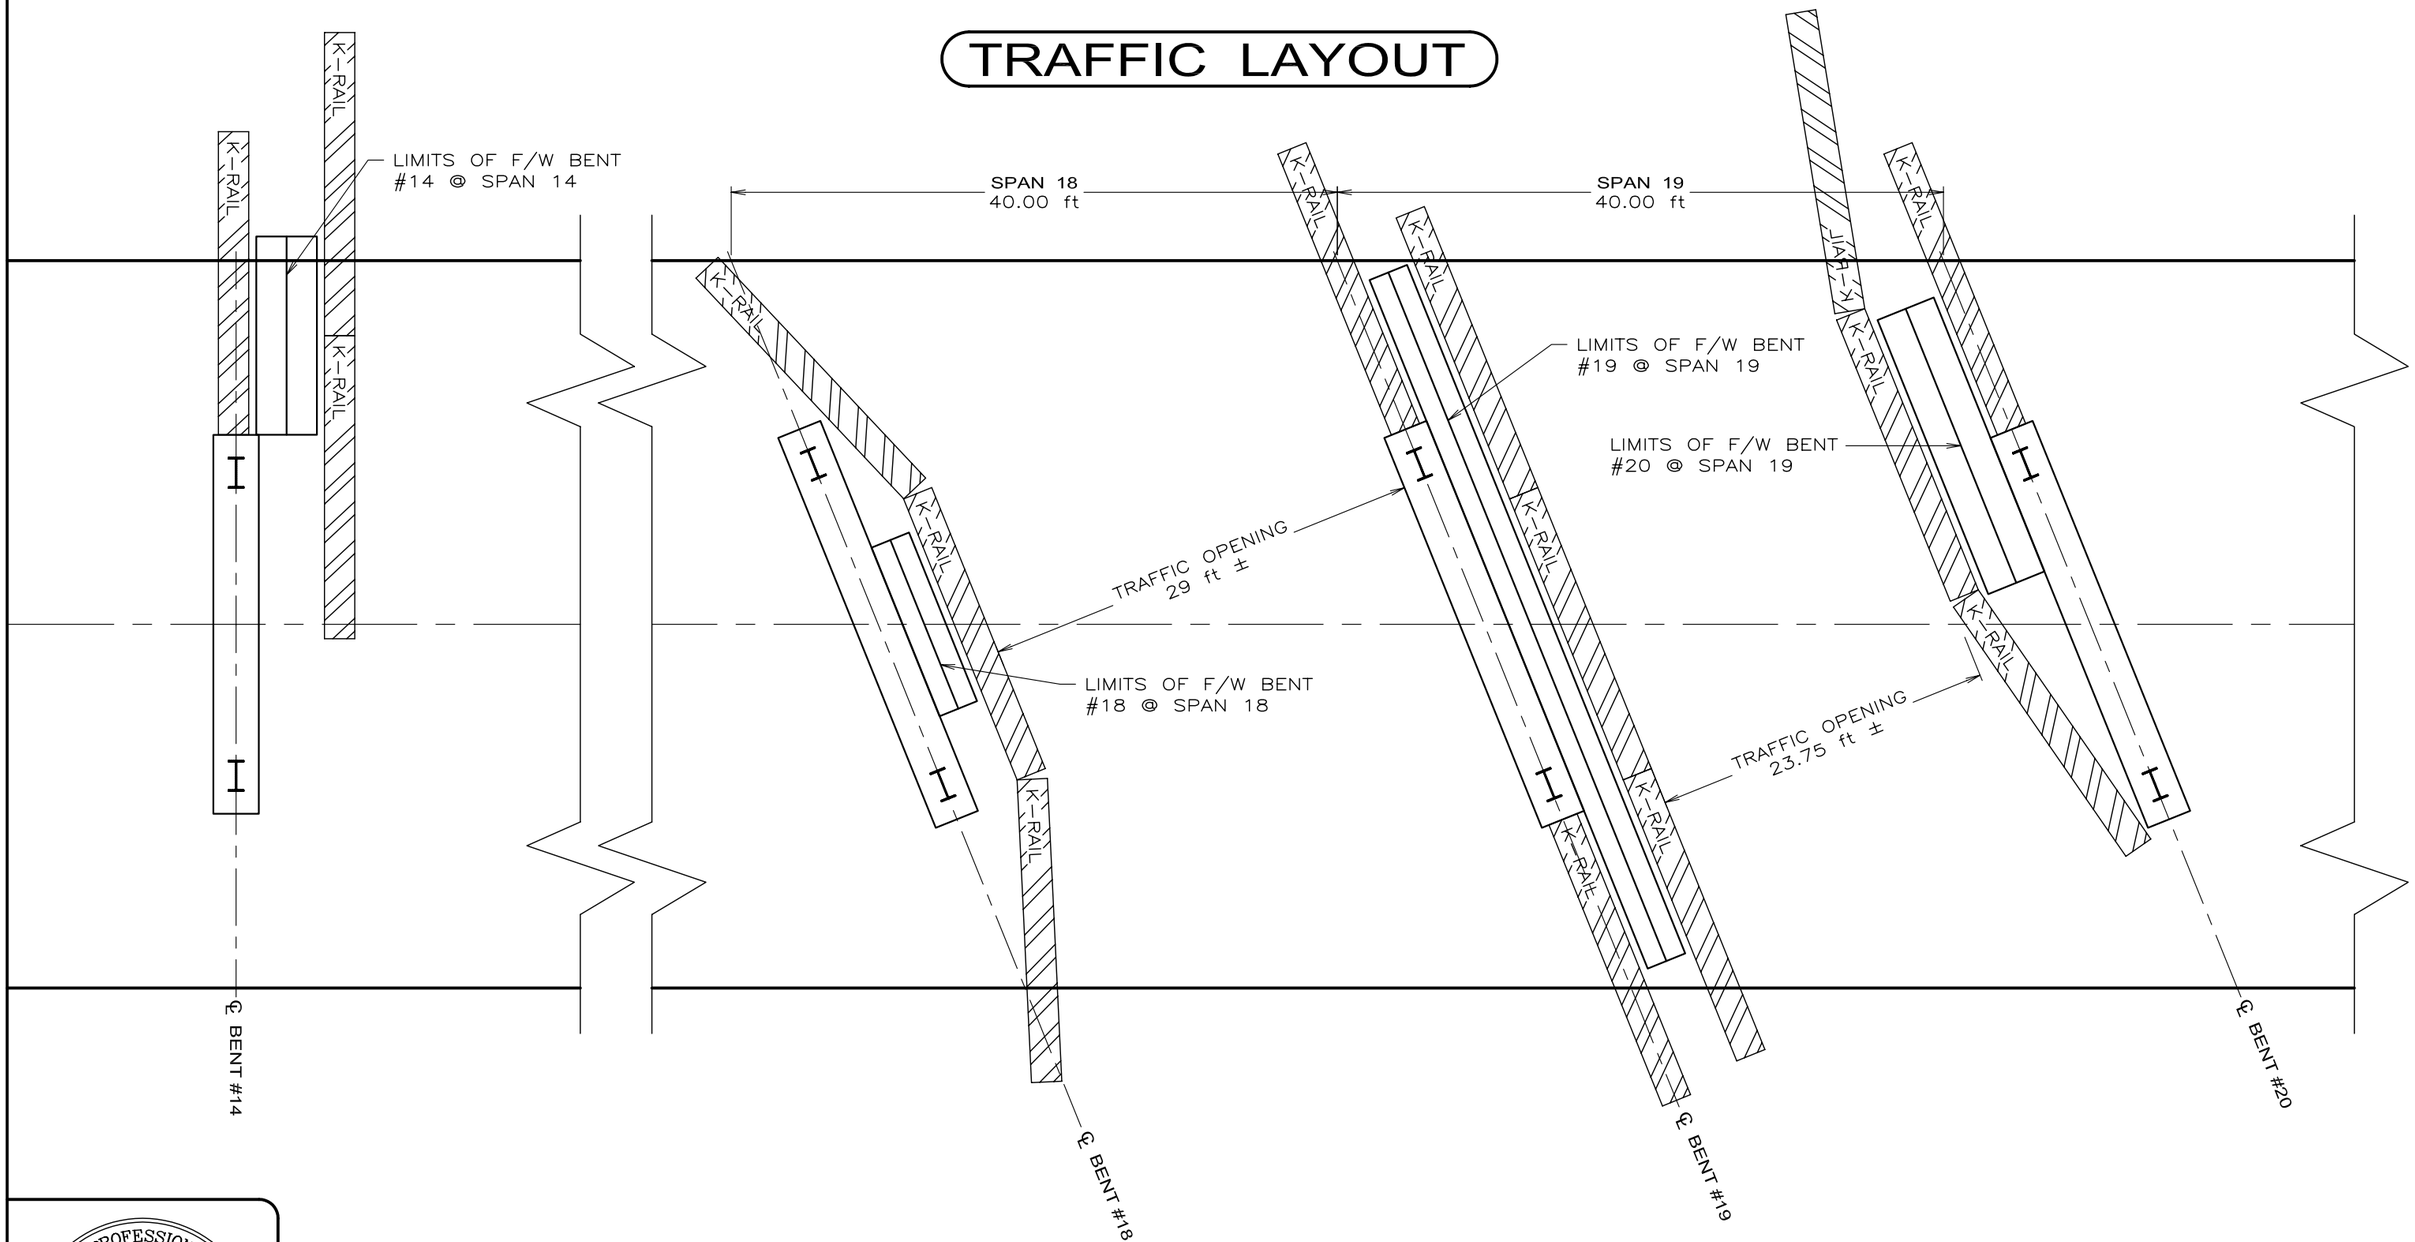

REGISTERED PROFESSIONAL ENGINEER
R. DEAN MORRIS
NO. C 48465
EXP. 6/2006
CIVIL
STATE OF CALIFORNIA

MORRIS ENGINEERING, INC.
2021 E. 4th Street, Santa Ana, California 92705
(714) 541-5874 Fax (714) 541-5876
rdmengineer@earthlink.net

REVISION:	SCALE: 1:10	CLIENT:	CITY OF SAN BERNARDINO
DATE: 06/14/04	JOB # 24031	PROJECT:	MT. VERNON BRIDGE - TEMPORARY SHORE
BY: srg/jds	SHEET 9 OF 9		

FILE: \City of San Bernardino\24031 Mt. Vernon Bridge\Mt Vernon Bridge.dwg