Exist Temp Supp

BENT 7, SPAN 7

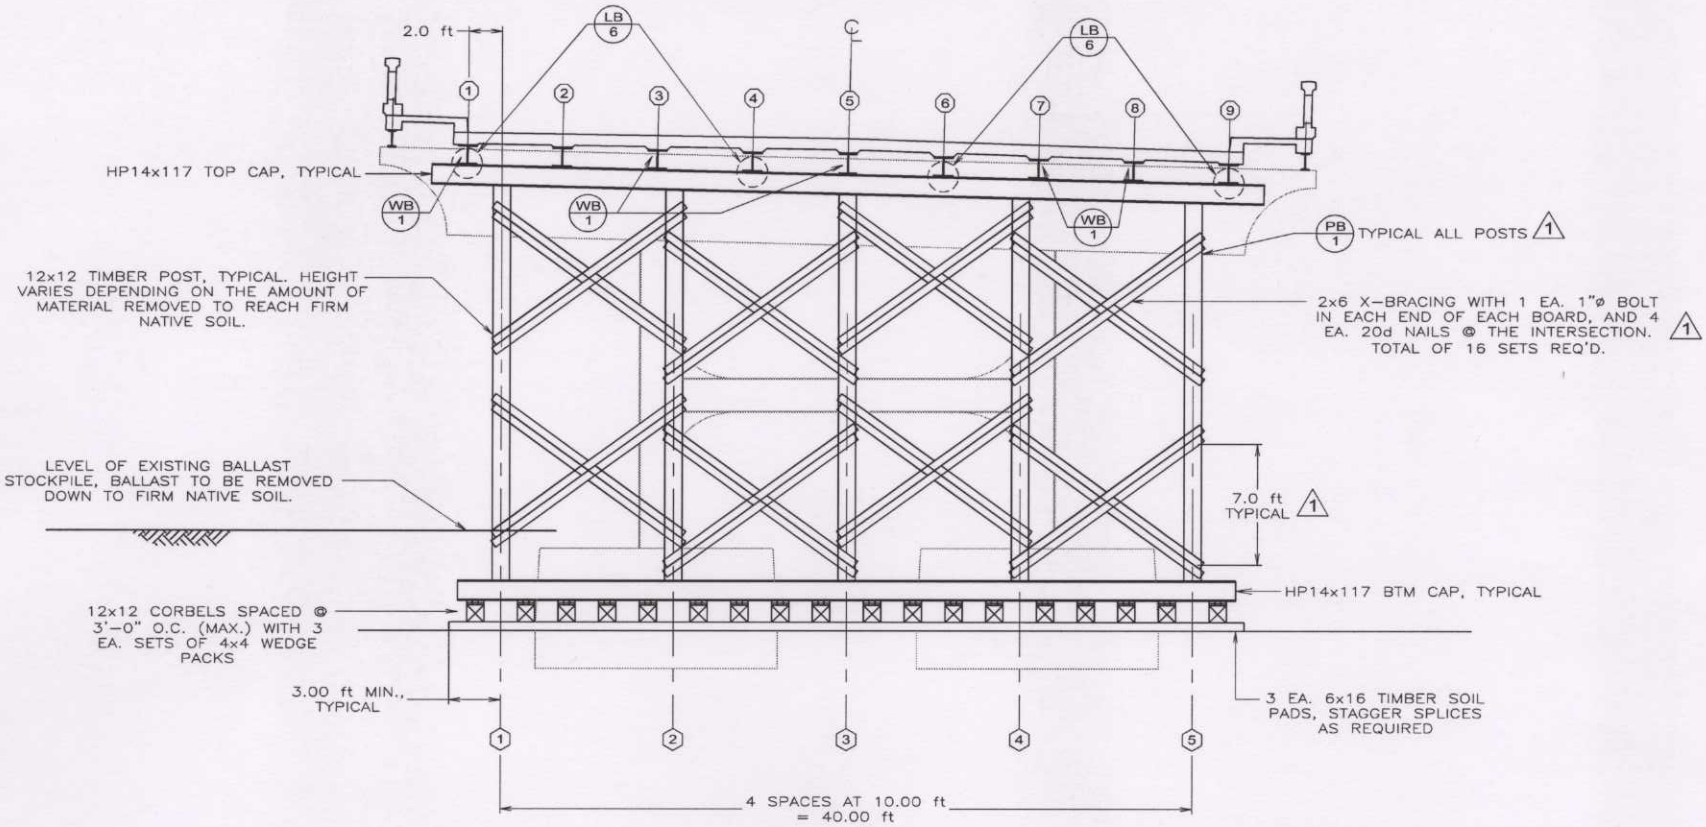

PLACE SOIL PADS TIGHT AGAINST EXISTING CONCRETE BENT,

CENTER ON TEMPORARY BENT TO CENTER OF THE PERMANENT BRIDGE BENT. = 2.83 ft±

MAX. ANTICIPATED GROUND PRESSURE = 2,181 PSF

REGISTERED PROFESSIONAL ENGINEER R. DEAN MORRIS NO. C 48465 EXP. 6/2006 CIVIL STATE OF CALIFORNIA

MORRIS ENGINEERING, INC.
2021 E. 4th Street, Santa Ana, California 92705
(714) 541-5874 Fax (714) 541-5876
rdmengineer@earthlink.net

REVISION: 1	SCALE: 1:7	CLIENT:	CITY OF SAN BERNARDINO
DATE: 06/14/04	JOB # 24031	PROJECT:	MT. VERNON BRIDGE - TEMPORARY SHORE
BY: srg/jds	SHEET 1 OF 9		

FILE: \City of San Bernardino\24031 Mt. Vernon Bridge\Mt. Vernon Bridge.dwg