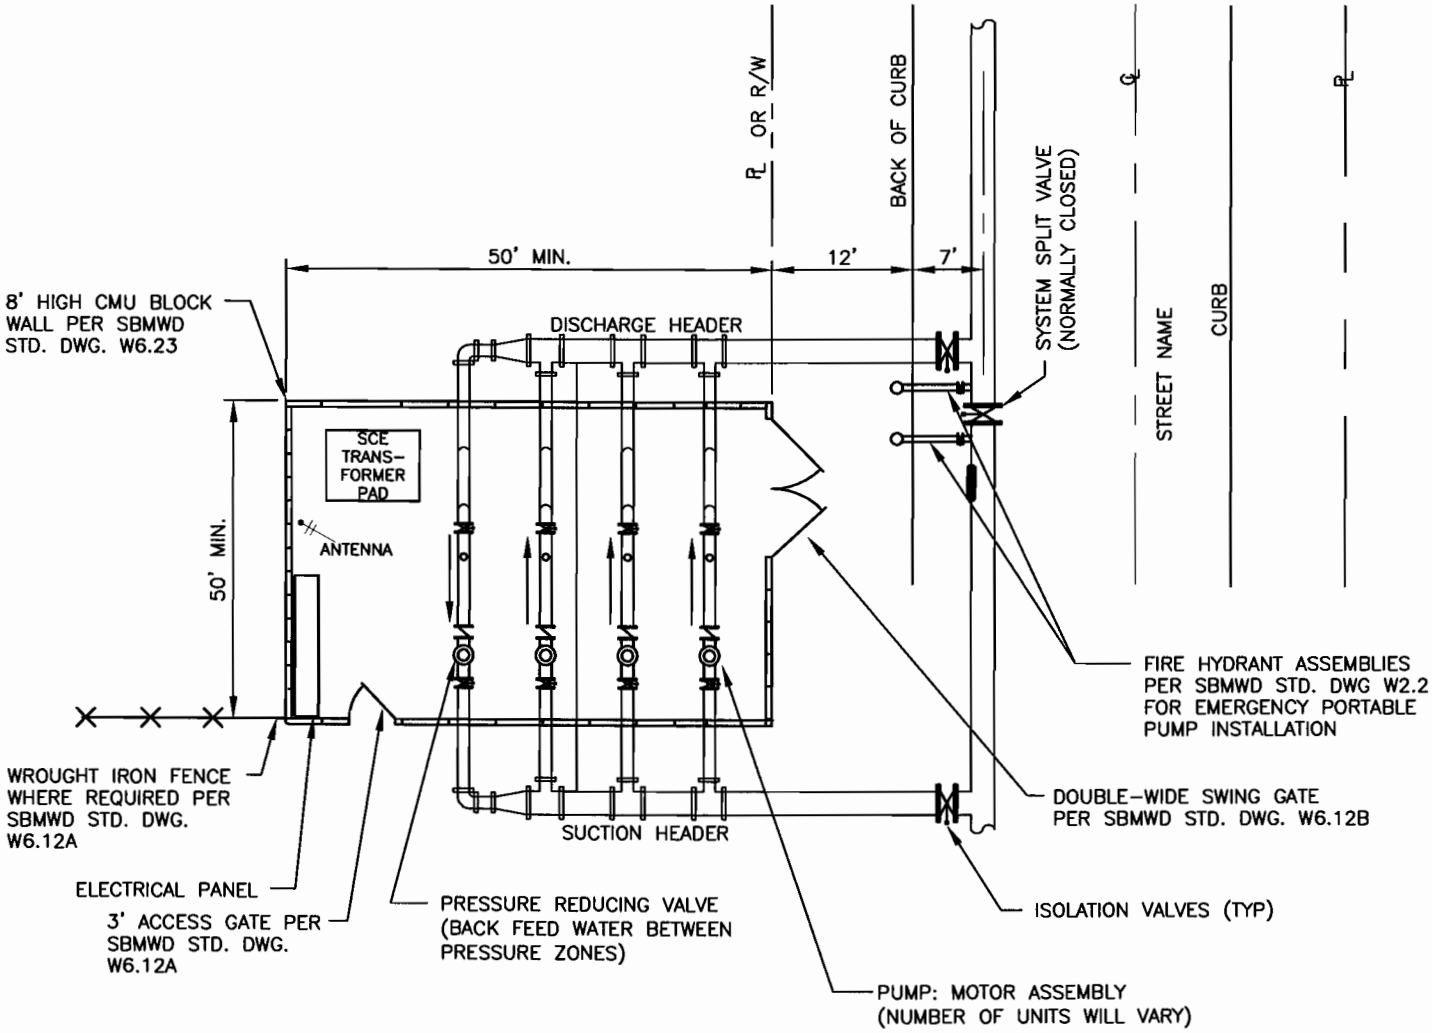

NOTE: SEE SBMWD STD. DWG. W10.2 FOR PROFILE VIEW OF BOOSTER STATION PIPING AND EQUIPMENT

REVISION DATE: 4/7/2011

		SAN BERNARDINO MUNICIPAL WATER DEPARTMENT	DRAWING NUMBER
D.D.M.	APR. 11	**TYPICAL BOOSTER STATION PLAN**	SBMWD
C.L.R.	SEPT. 05		
M.H.L.	MAY 05		W10.1
REVISION	DATE	APPROVED _____ DATE 10/11/11	
SCALE: NONE		MATTHEW H. LITCHFIELD, P.E. RCE 58079	