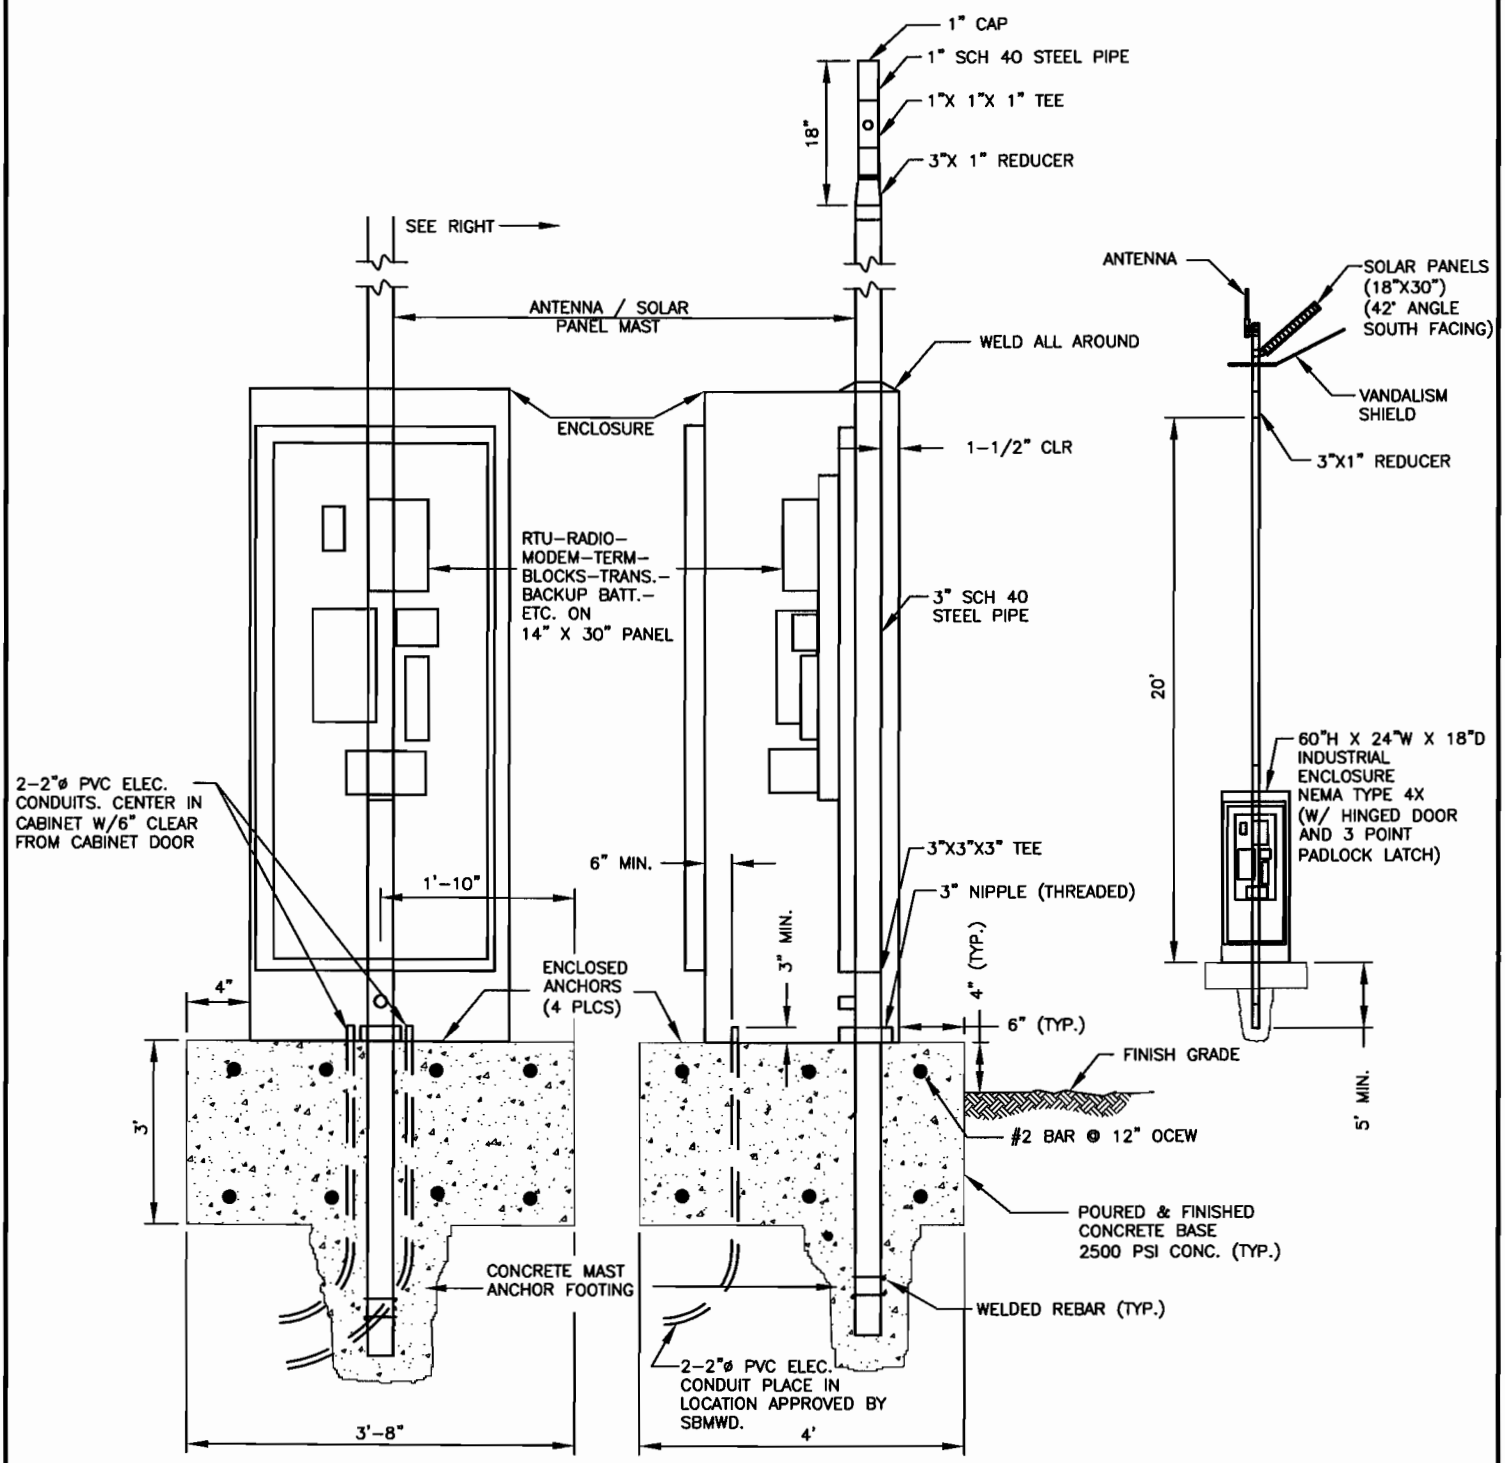


NOTE: ALL MATERIALS AND PANEL LAYOUT SHALL BE APPROVED PER SHOP DRAWING APPROVAL PROCESS IN STANDARD SPECIFICATIONS PRIOR TO CONSTRUCTION.

REVISION DATE: 4/12/2011

| | | | |
|---|---|---|---|
| | | SAN BERNARDINO MUNICIPAL WATER DEPARTMENT | DRAWING NUMBER |
| D.D.M. | APR. 11 | **REMOTE SCADA MASTER RTU** | SBMWD |
| C.L.R. | SEPT. 05 | | W11.8 |
| REVISION | DATE | APPROVED ____ DATE 10/11/11 | |
| SCALE: | NONE | MATTHEW H. LITCHFIELD, P.E. RCE 58079 | |