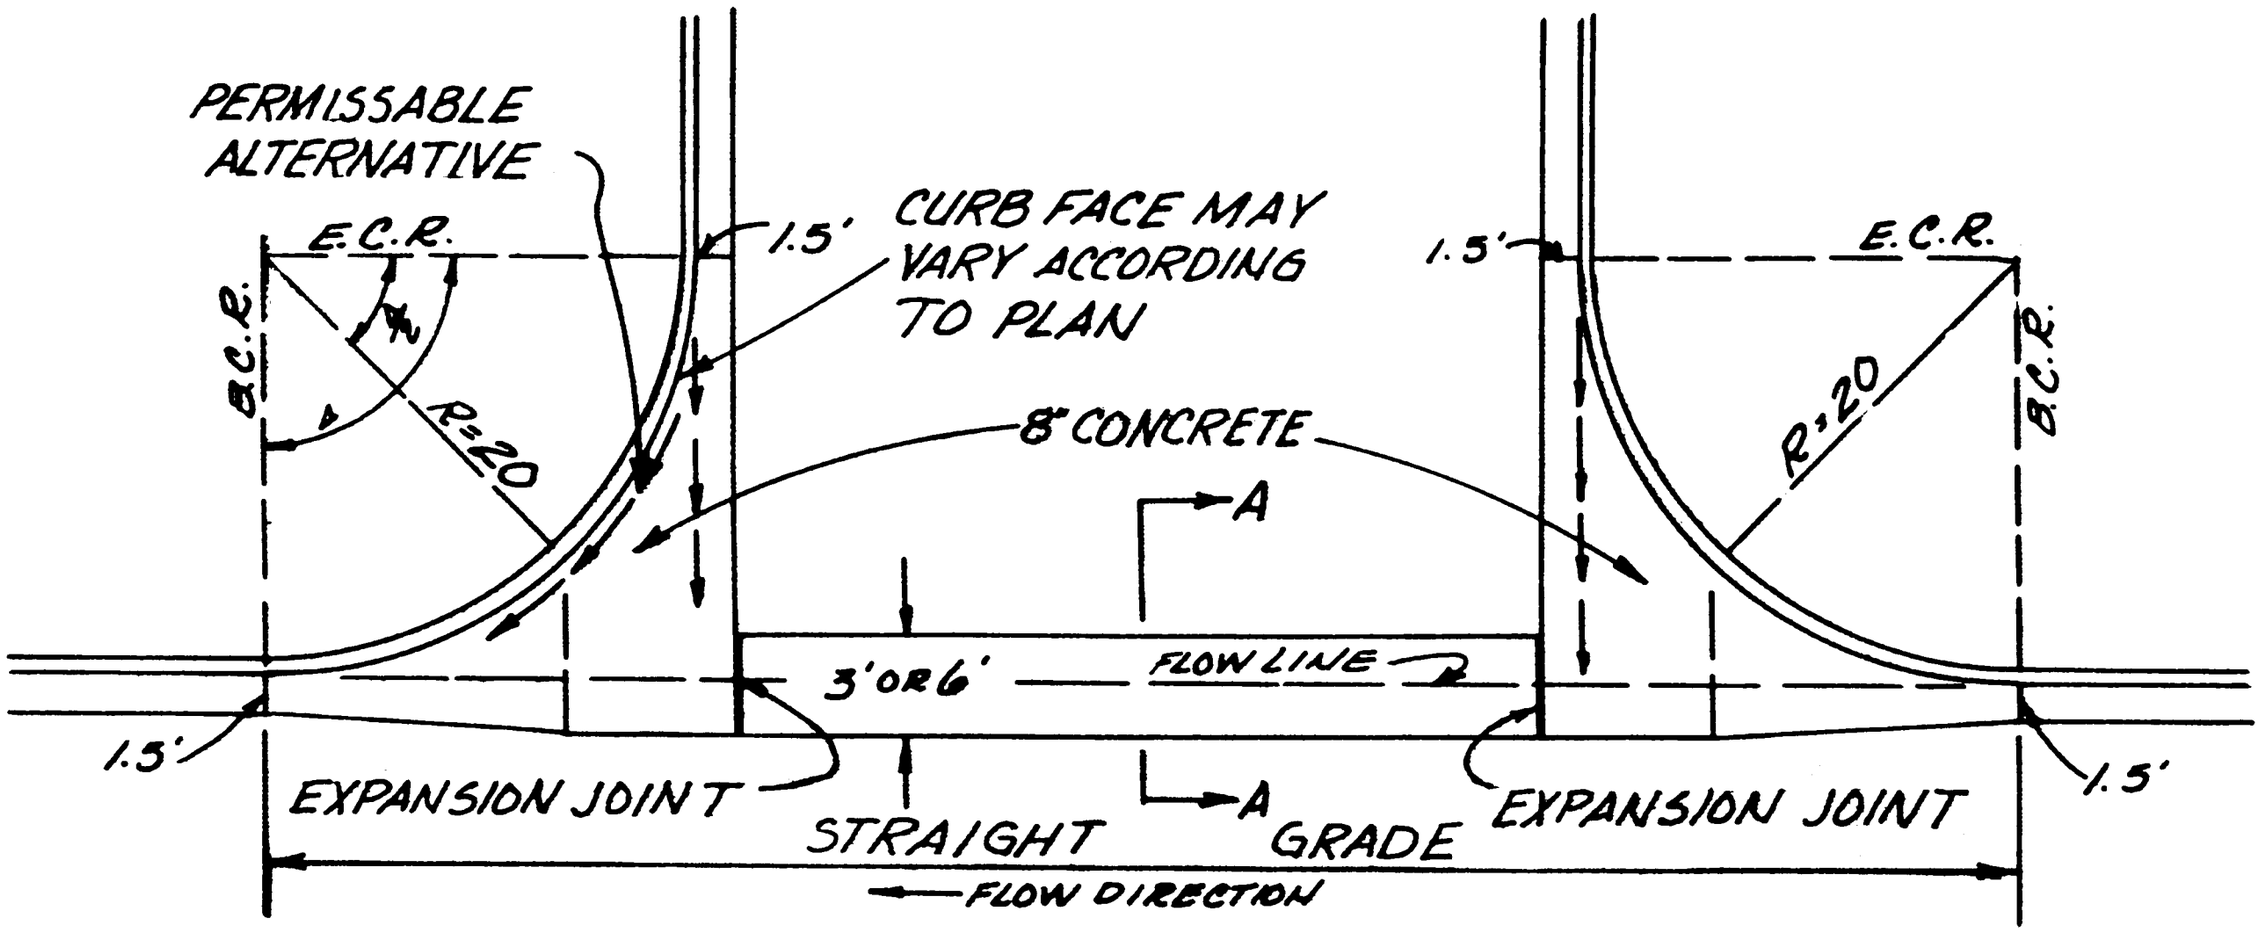


## PLAN. OF CROSS GUTTER

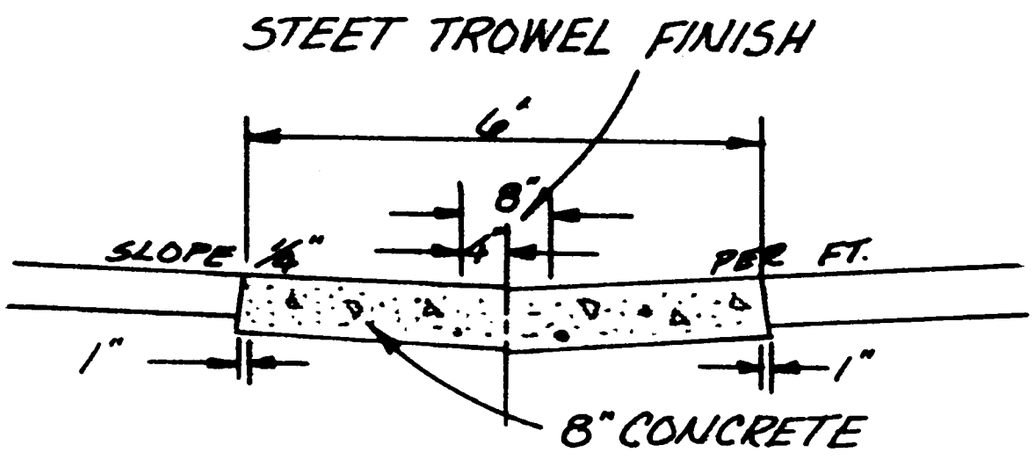


## SECTION "A-A"

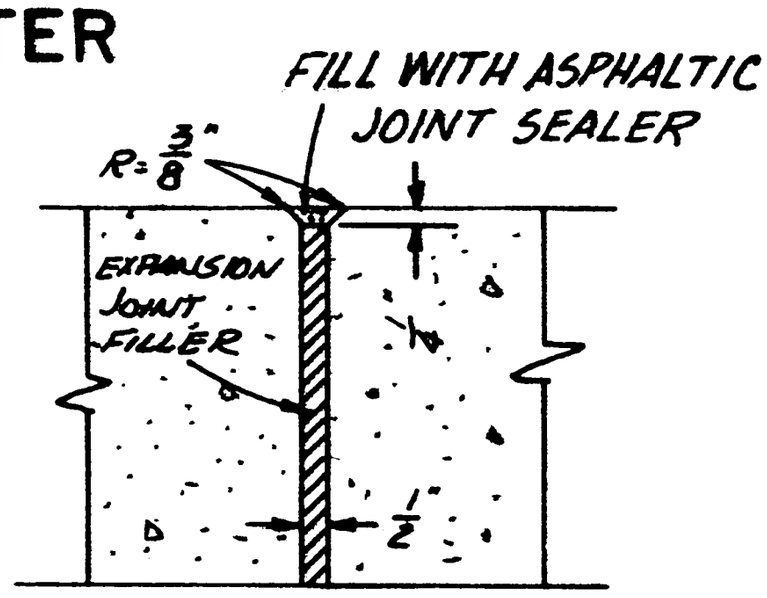


## EXPANSION JOINT

NOTE: STRAIGHT GRADE BETWEEN B.C.R.'S MAY BE ALTERED ON EXCESSIVE GRADES.

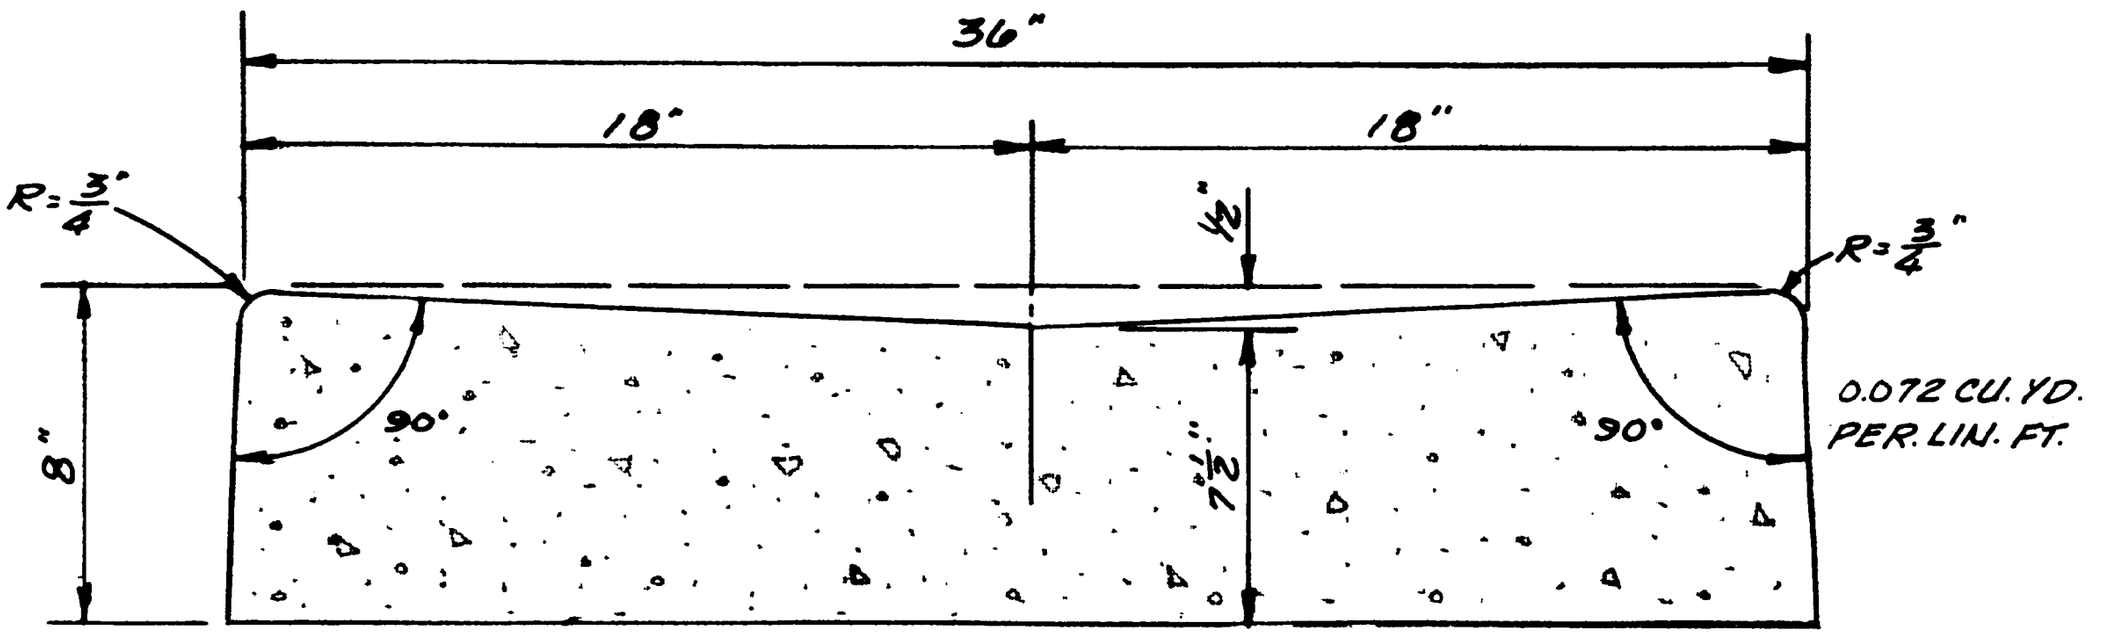


## 36" P.C.C. CROSS GUTTER

(LOCAL STREETS WHEN APPROVED BY THE ENGINEER)

| | | |
|---|---|---|
| CITY OF SAN BERNARDINO - PUBLIC WORKS DEPT.<br>36" & 72" CROSS GUTTER | APPROVED:<br>May 27 1982<br>CITY ENGINEER | STANDARD PLAN<br>201 |