REV. #	REVISION	APPROV.	DATE
1	CHANGED TO WEAKENED JOINT	[redacted]	5-4-83

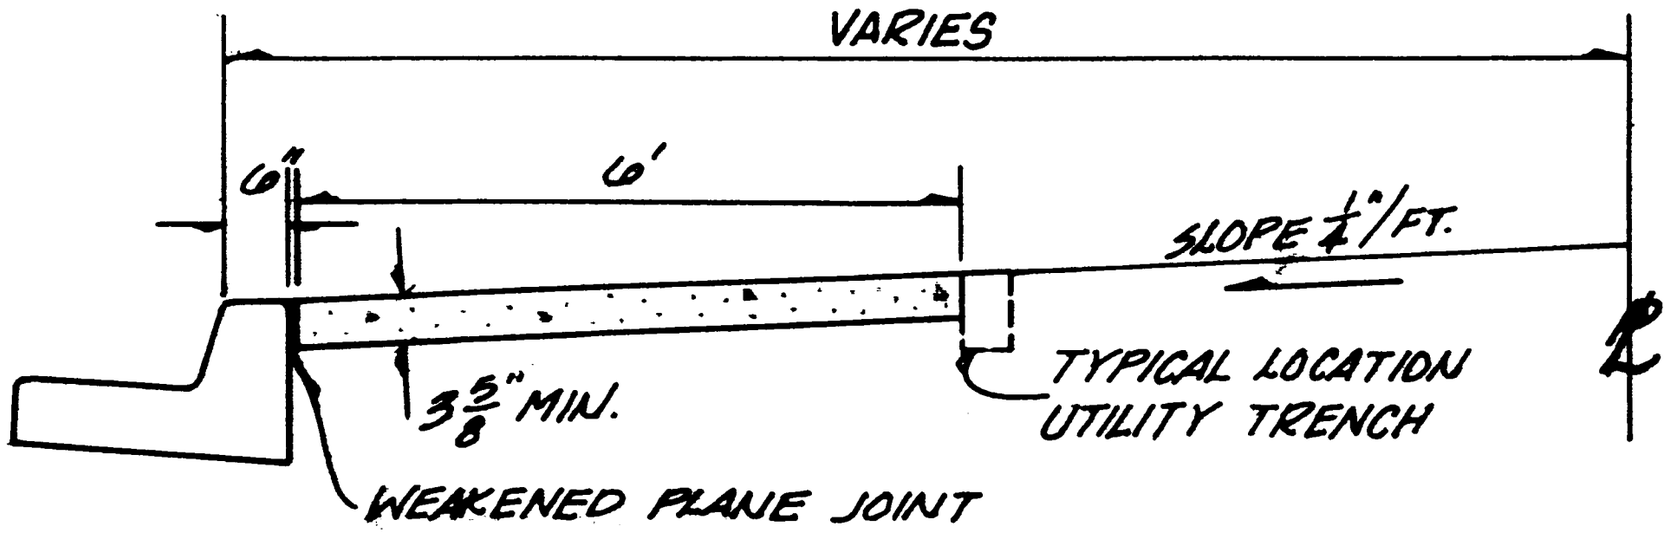

CASE "A"

PREFERRED SIDEWALK LOCATION

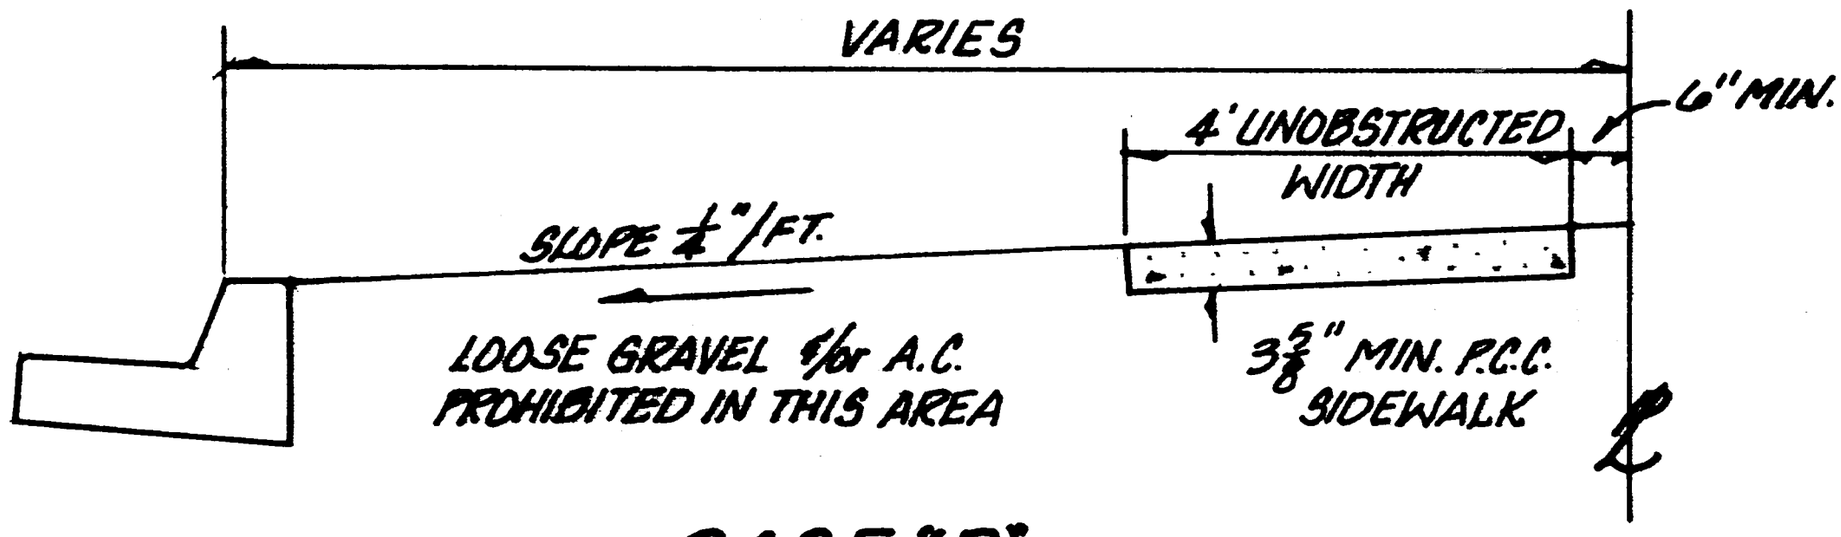

CASE "B"

MAY BE USED: 1.) WHEN FRONTAGE IS LESS THAN 100' AND SAME SECTION EXISTS ON BOTH SIDES OF LOT.
2.) FOR MEANDERING SIDEWALKS.

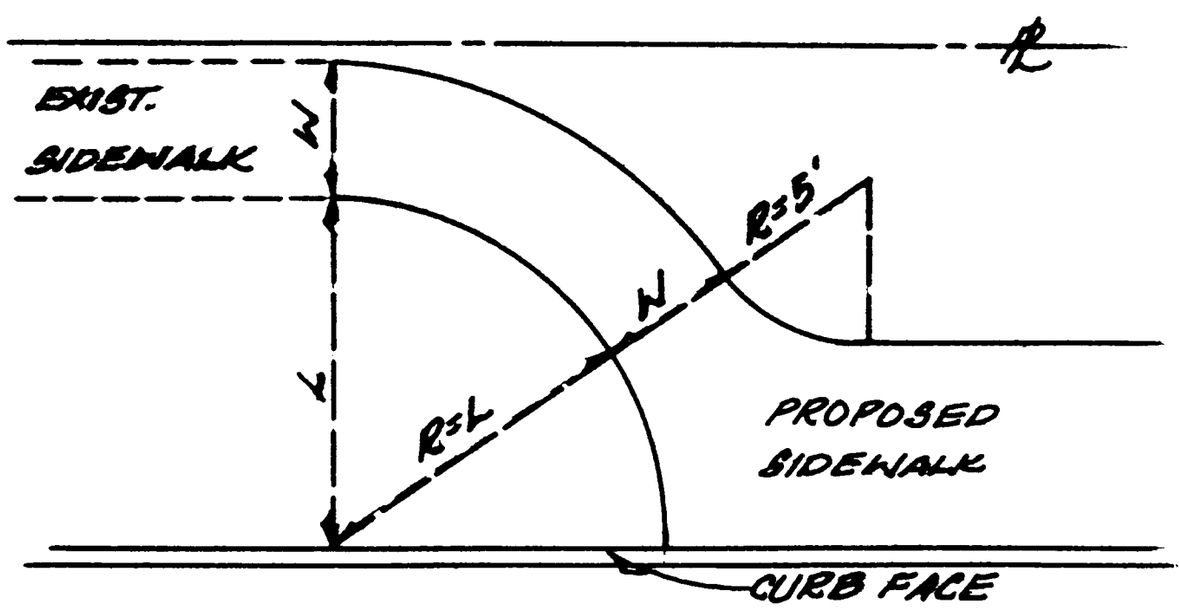

TYPICAL SIDEWALK TRANSITION

GENERAL NOTES:

1.) CONCRETE CLASS -520-C-2500
2.) WEAKENED PLANE JOINTS TO MATCH CURB JOINT AS DIRECTED BY THE. ENGINEER.
3.) CURING COMPOUND SHALL BE SPRAYED UNIFORMLY ON ALL EXPOSED SURFACES PRIOR TO THE EVAPORATION OF SURFACE WATER.

CITY OF SAN BERNARDINO PUBLIC WORKS DEPT.

SIDEWALK LOCATION

APPROVED [redacted], 1983

[redacted]

DIR. OF PUBLIC WORKS/ CITY ENGINEER

STANDARD PLAN 202