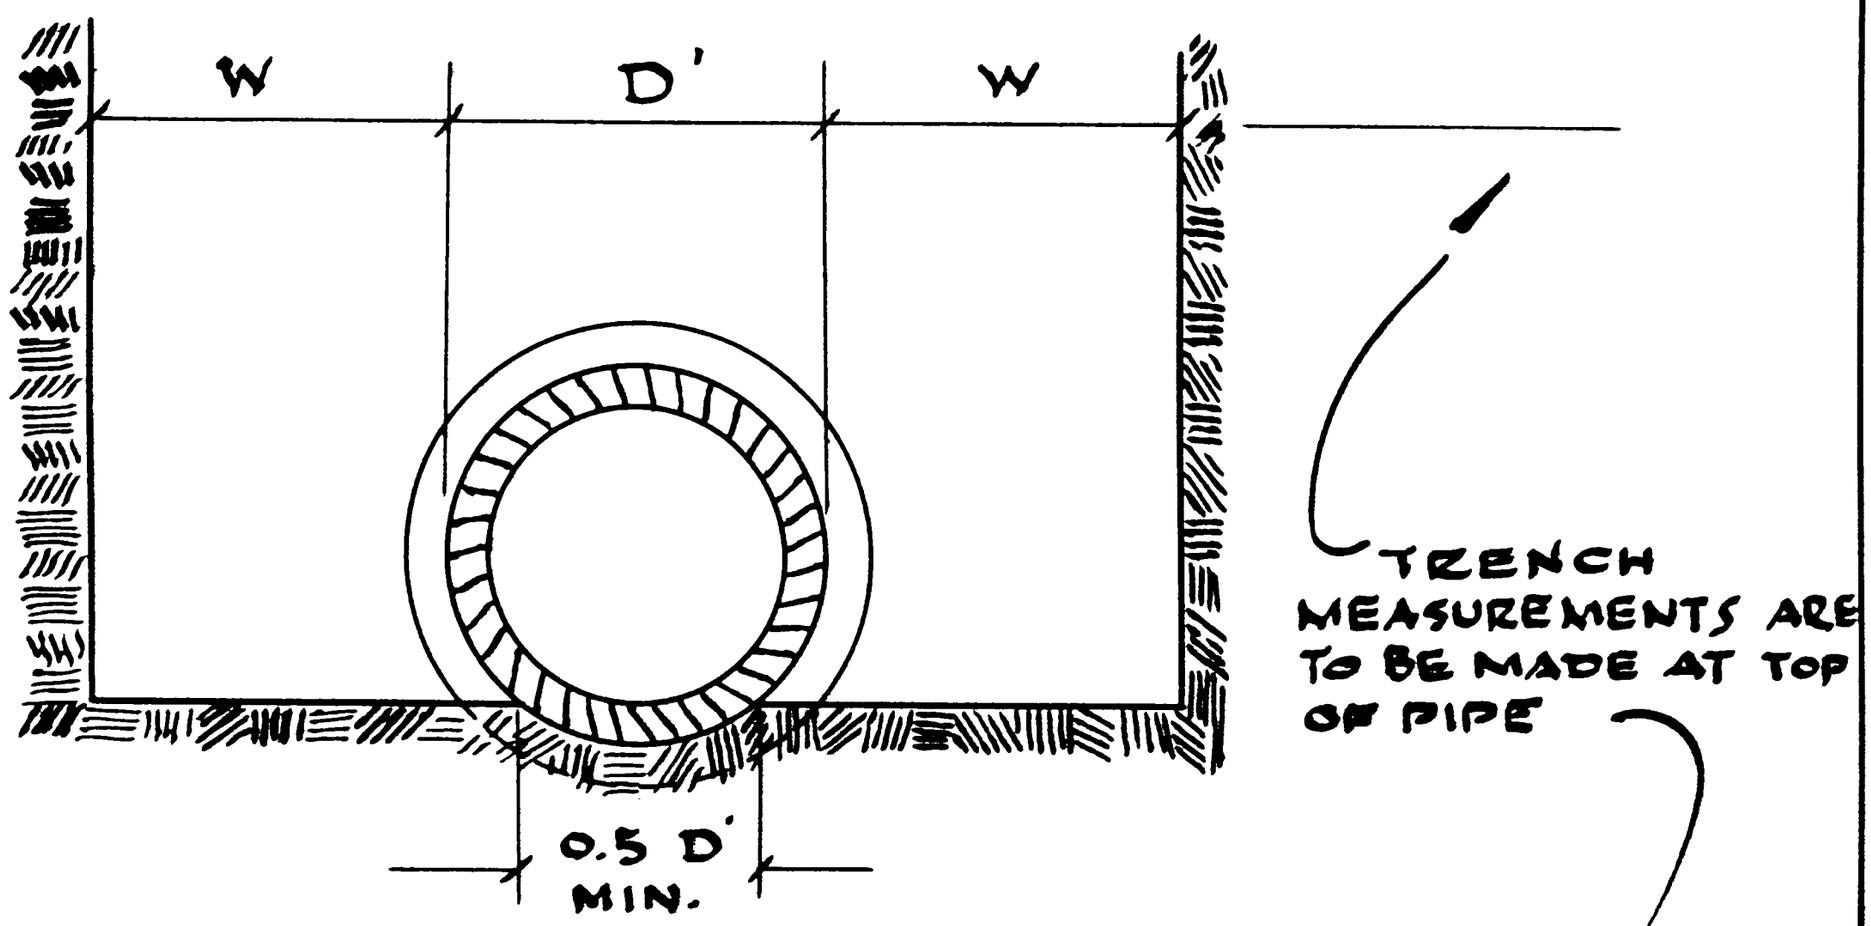

HAND SHAPED FROM UNDISTURBED SOIL

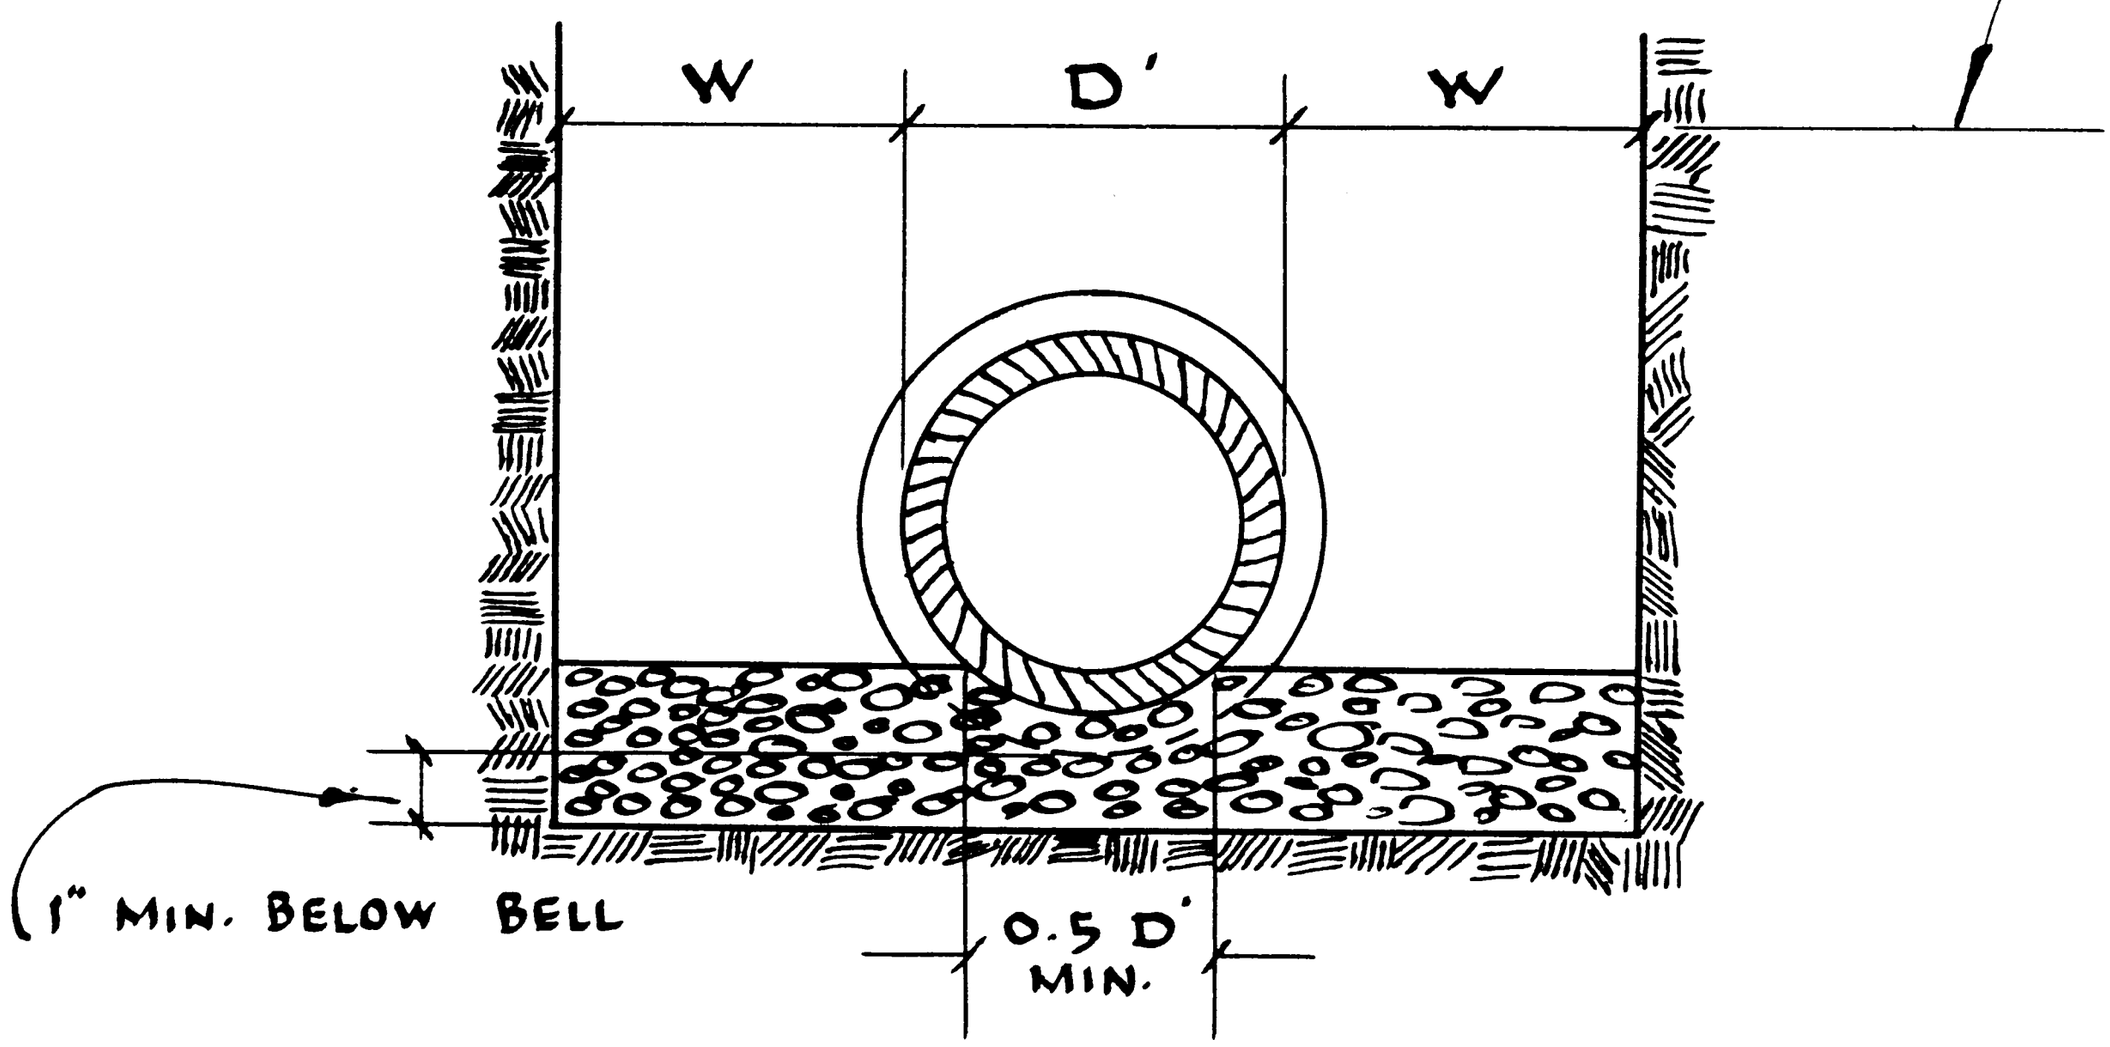

HAND SHAPED FROM GRANULAR BEDDING MATERIAL

NOTE #1 - W = 8" MAXIMUM, 6" MINIMUM FOR PIPE DIAMETERS 24" AND UNDER.

NOTE #2 - WHERE TRENCH WIDTHS ARE GREATER THAN SHOWN, THE CITY ENGINEER MAY REQUIRE INSTALLATION OF CONCRETE CRADLE BEDDING.

REV. 1	Revised Standard No.	Appr.	8/22/78

CITY OF SAN BERNARDINO - PUBLIC WORKS DEPT. **TYPICAL BEDDING & TRENCH WIDTHS** SANITARY SEWERS & STORM DRAINS	APPROVED JUNE 13, 1967 CITY ENGINEER	STANDARD PLAN 306