No.	Revision	Approved	Date
Rev. 1	Revised Standar	[illegible]	8/24/78

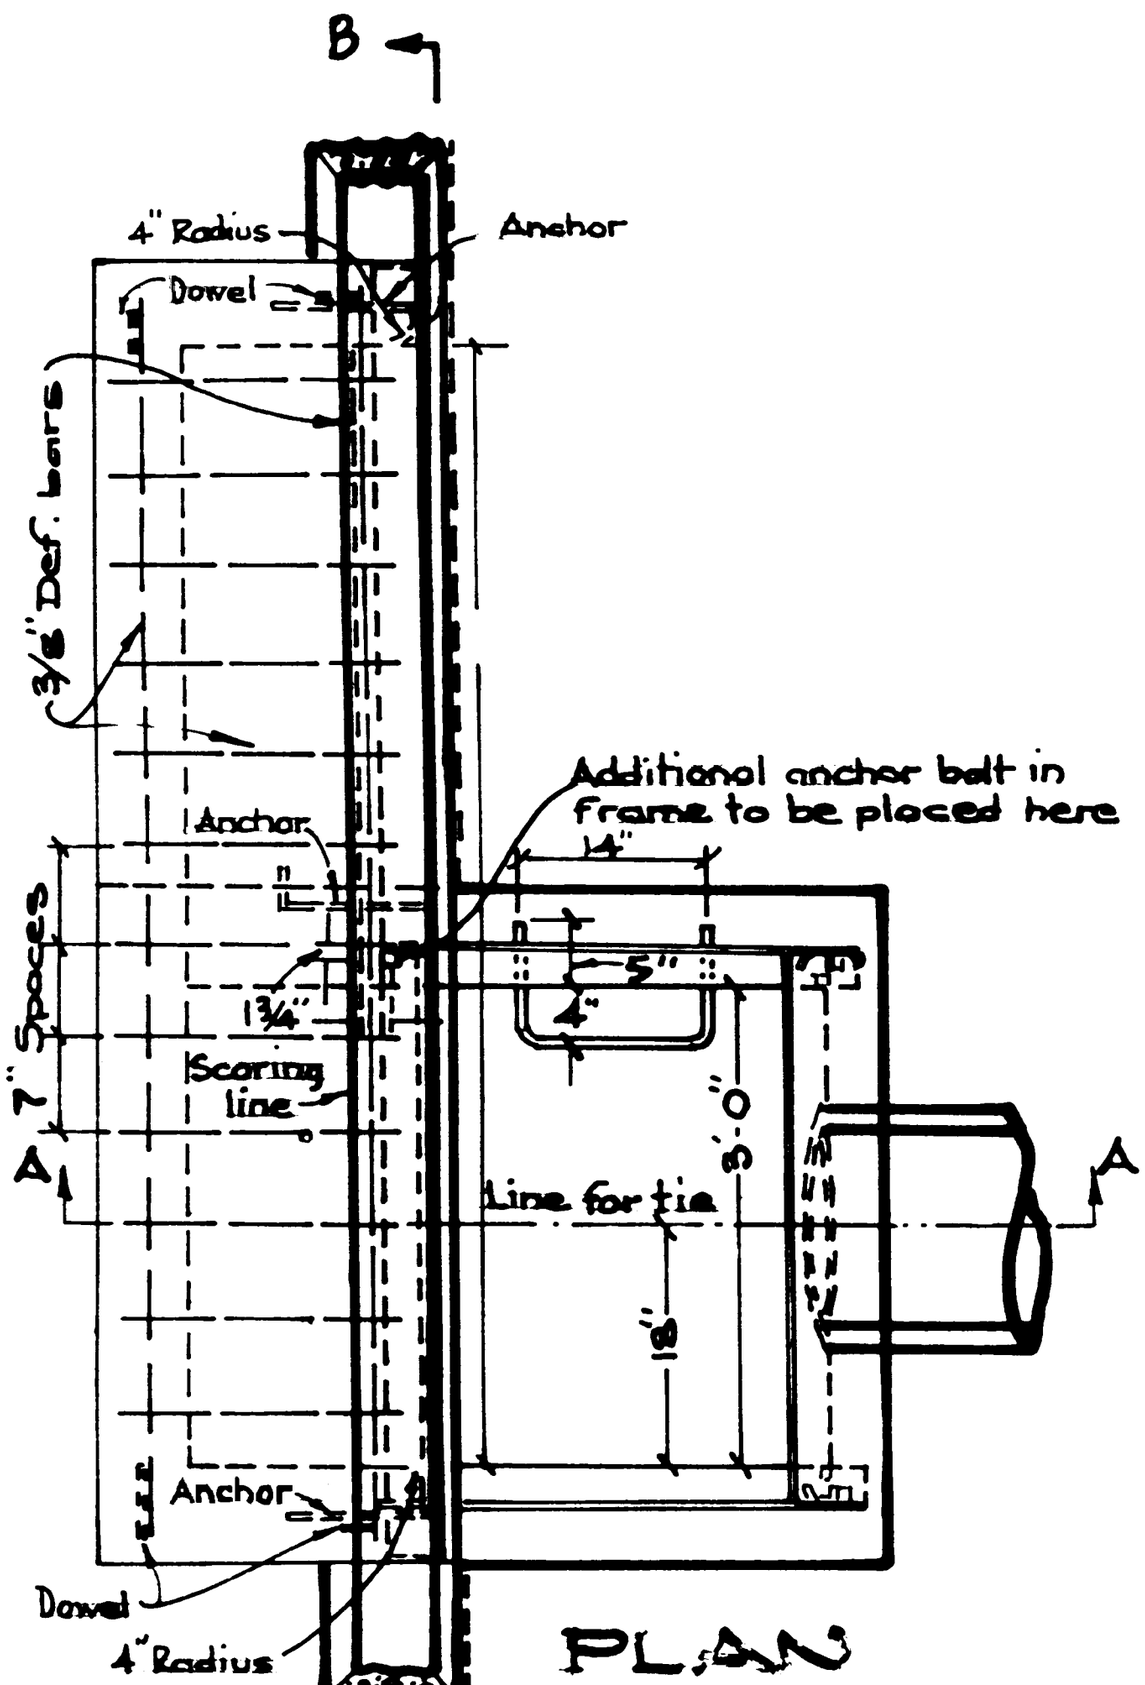

PLAN

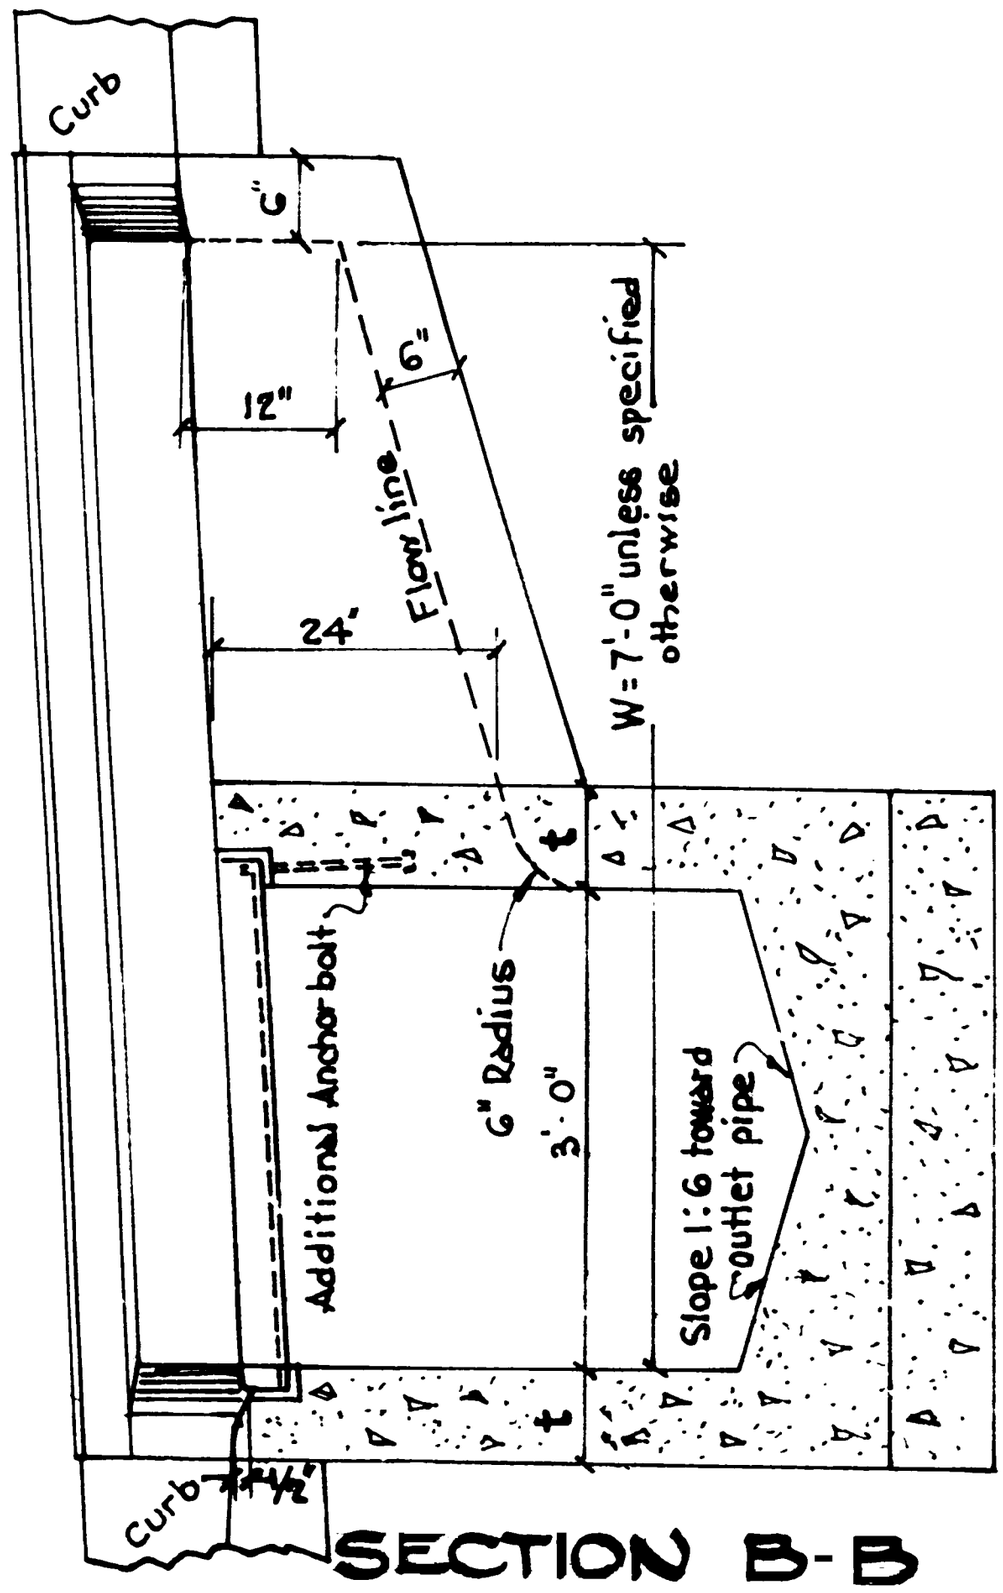

SECTION B-B

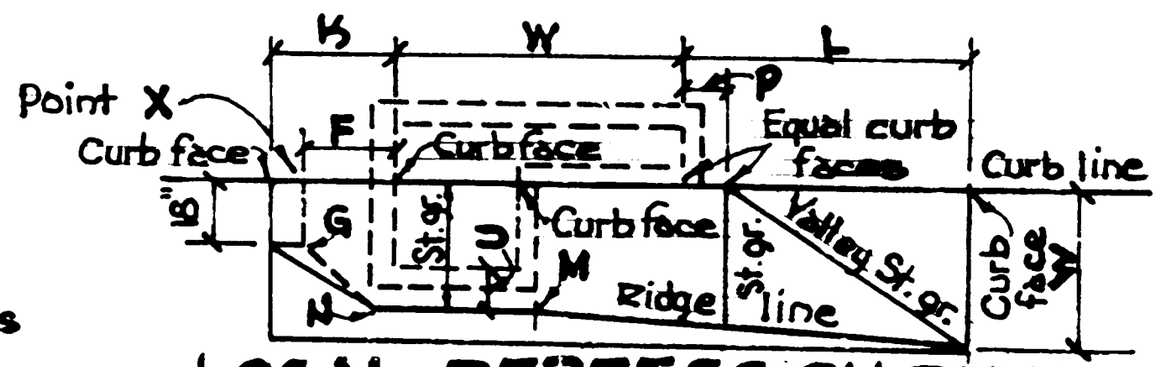

LOCAL DEPRESSION DETAIL

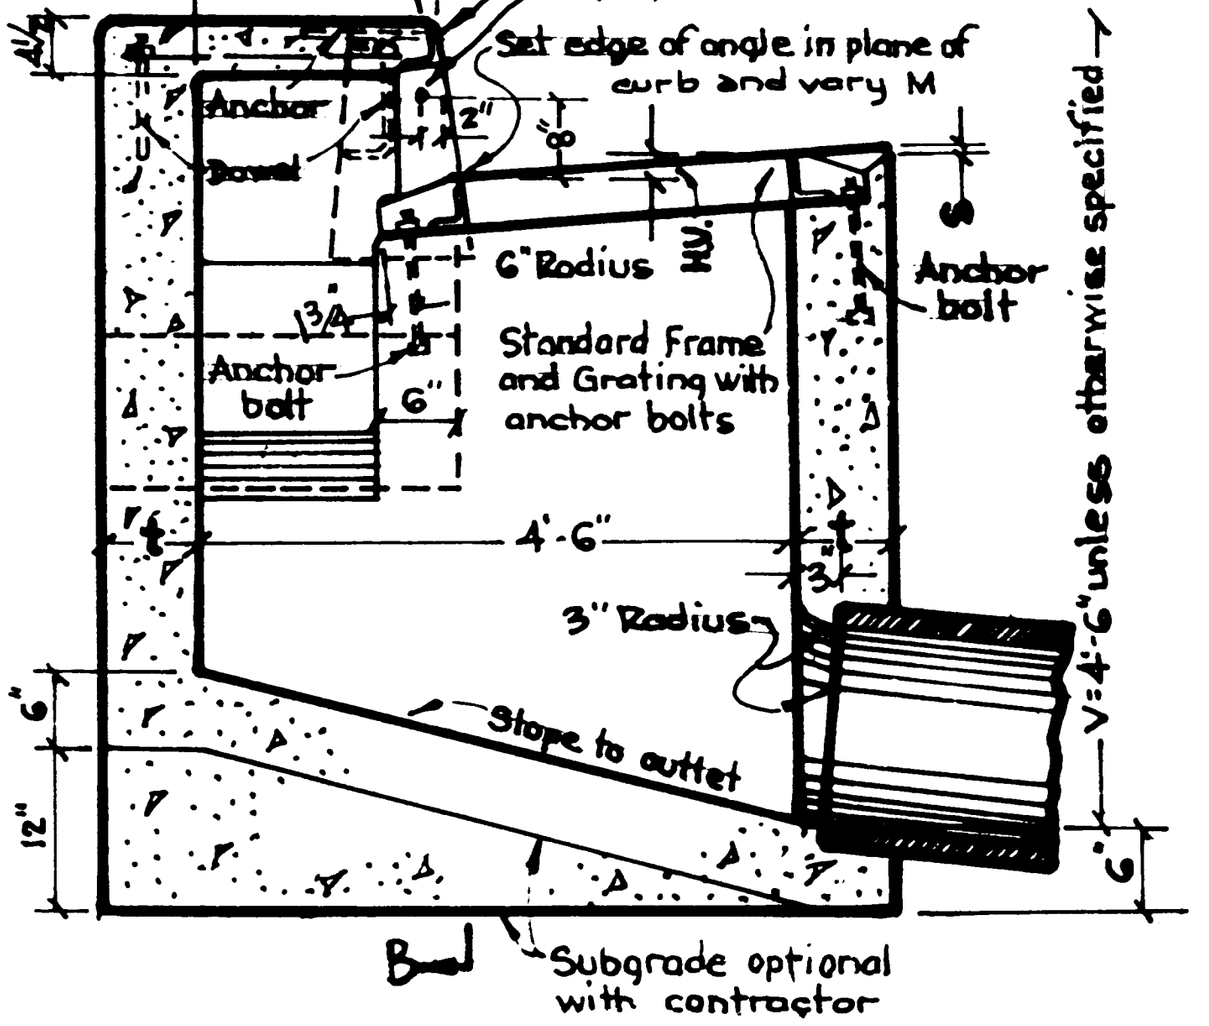

SECTION A-A

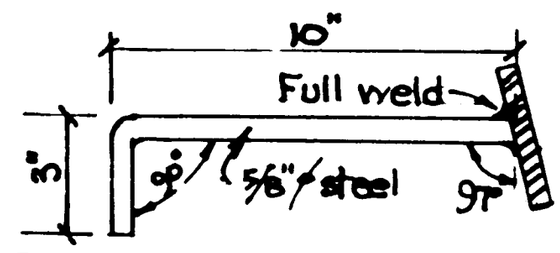

DETAIL OF ANCHOR
3'-6" C.C. for 7' Basin
2'-6" C.C. for 10' Basin

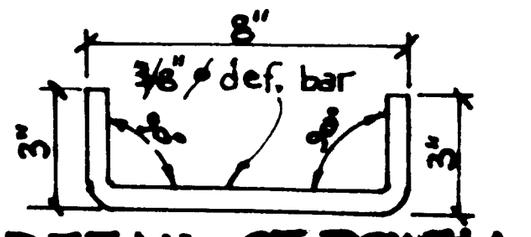

DETAIL OF DOWELL

STEEL LIST

Length of Basin	3/8" ϕ Def. bars 2'-8" Long	3/8" ϕ Def. bars 7'-9" Long	3/8" ϕ Def. bars 10'-9" Long	3/8" ϕ Def. bars 12'-9" Long	3/8" x 3/8" x 3/8" Galv. angle	4" x 4" x 1/4" Galv. angle	Dowels	Anchors	Plain round steps	Protection bar (see notes)
W=7'	12	2	0	0	8'-0"	0	4	3	3/4" ϕ Bar. Galv.	3/4" ϕ Bar Galv.
W=10'	17	0	2	0	0	11'-0"	4	4		
W=12'	20	0	0	2	0	13'-0"	4	4		

CITY OF SAN BERNARDINO · PUBLIC WORKS DEPT.

CATCH BASIN No. 4

APPROVED 2-21, 1975

P. L. Hick

CITY ENGINEER

STANDARD PLAN 406