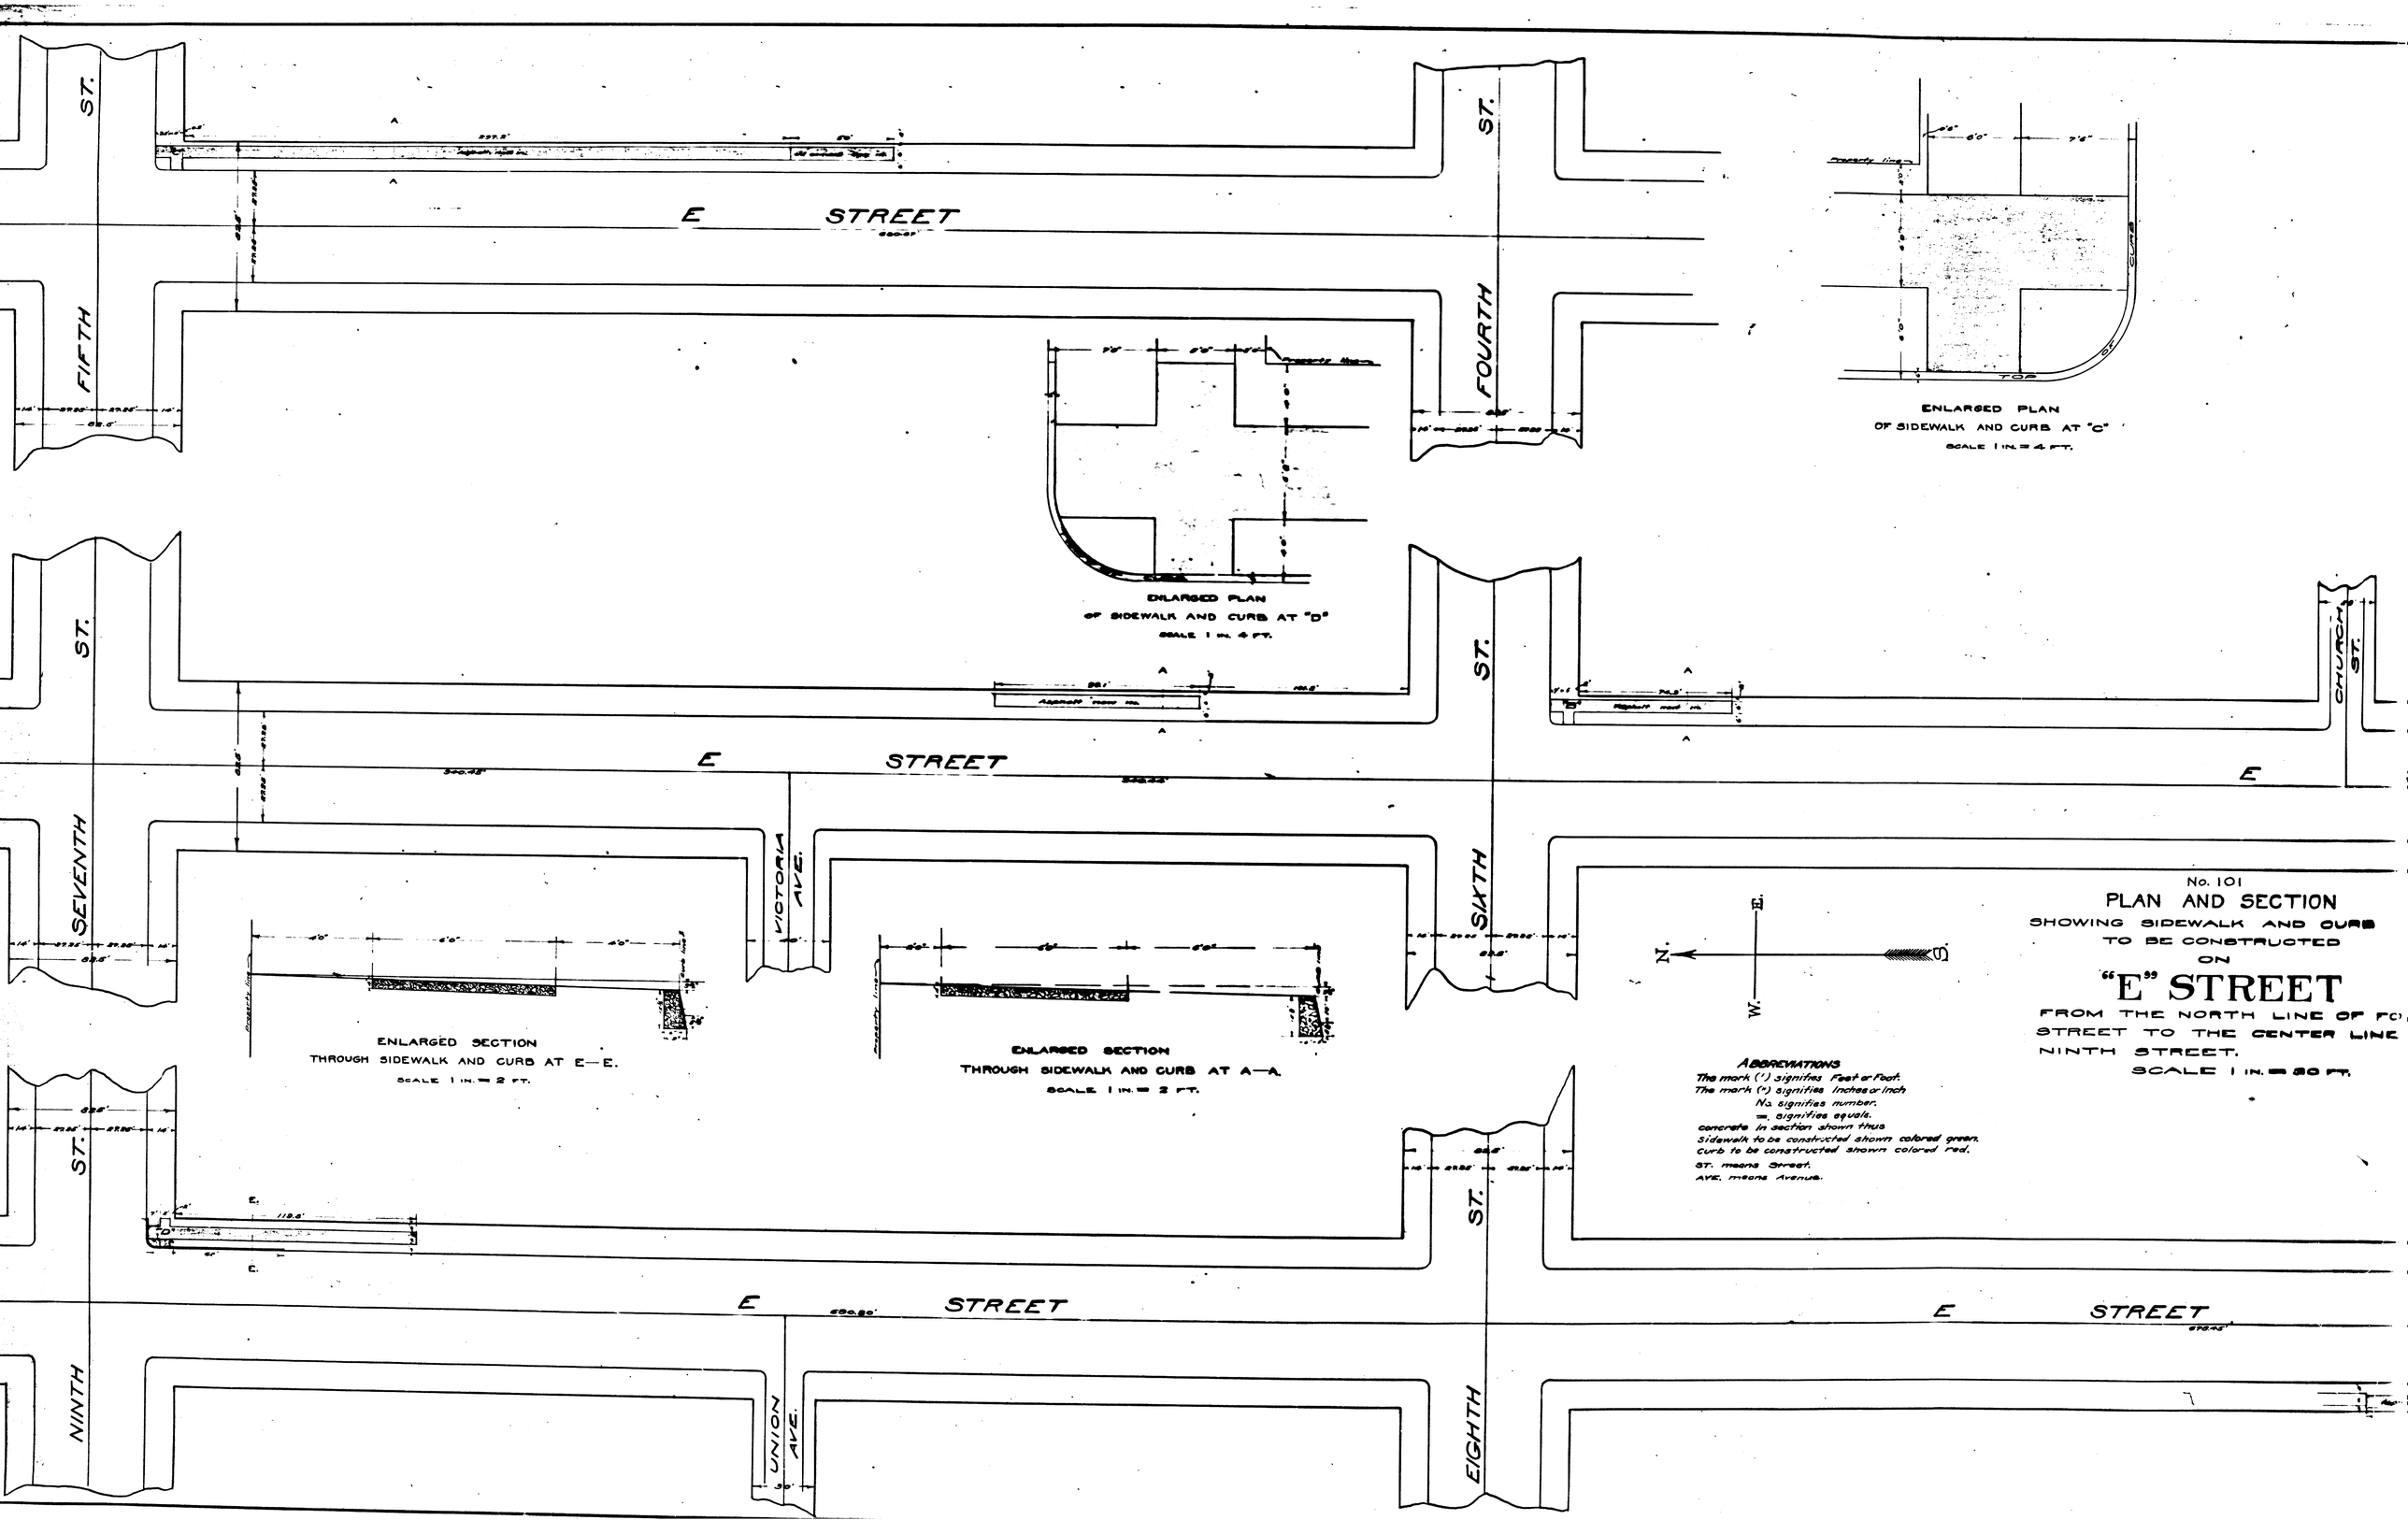
E STREET
FIFTH ST.
FOURTH ST.
SEVENTH ST.
SIXTH ST.
NINTH ST.
EIGHTH ST.
VICTORIA AVE.
UNION AVE.
CHURCH ST.
ENLARGED PLAN
OF SIDEWALK AND CURB AT "C"
SCALE 1 IN. = 4 FT.
ENLARGED PLAN
OF SIDEWALK AND CURB AT "D"
SCALE 1 IN. = 4 FT.
ENLARGED SECTION
THROUGH SIDEWALK AND CURB AT E—E.
SCALE 1 IN. = 2 FT.
ENLARGED SECTION
THROUGH SIDEWALK AND CURB AT A—A.
SCALE 1 IN. = 2 FT.
N.
S.
E.
W.
ABBREVIATIONS
The mark (') signifies Feet or Foot.
The mark (") signifies Inches or Inch
No. signifies number.
=, signifies equals.
concrete in section shown thus
Sidewalk to be constructed shown colored green.
Curb to be constructed shown colored red.
ST. means Street.
AVE. means Avenue.
No. 101
PLAN AND SECTION
SHOWING SIDEWALK AND CURB
TO BE CONSTRUCTED
ON
"E" STREET
FROM THE NORTH LINE OF FO
STREET TO THE CENTER LINE
NINTH STREET.
SCALE 1 IN. = 20 FT.