SHEET Nº 1

PLAN Nº 1020

FOR

Y HOSPITAL DISTRICT SEWER

N AVENUE, BASE LINE STREET, LA JUNTA STREET
AND 12 OF BLOCK 41, RANCHO SAN BERNARDINO,
RT STREET, AND LOT 1 BLOCK 40, RANCHO
N BERNARDINO, BETWEEN THE POINTS
SHOWN HEREON.

IN THE
CITY OF SAN BERNARDINO
CALIFORNIA

BER, 1929.

A. H. LOWE
CITY ENGINEER.

FILED
OCT. 31, 1929
A. H. Lowe
City Engineer

Plan adopted Oct. 28, 1929.

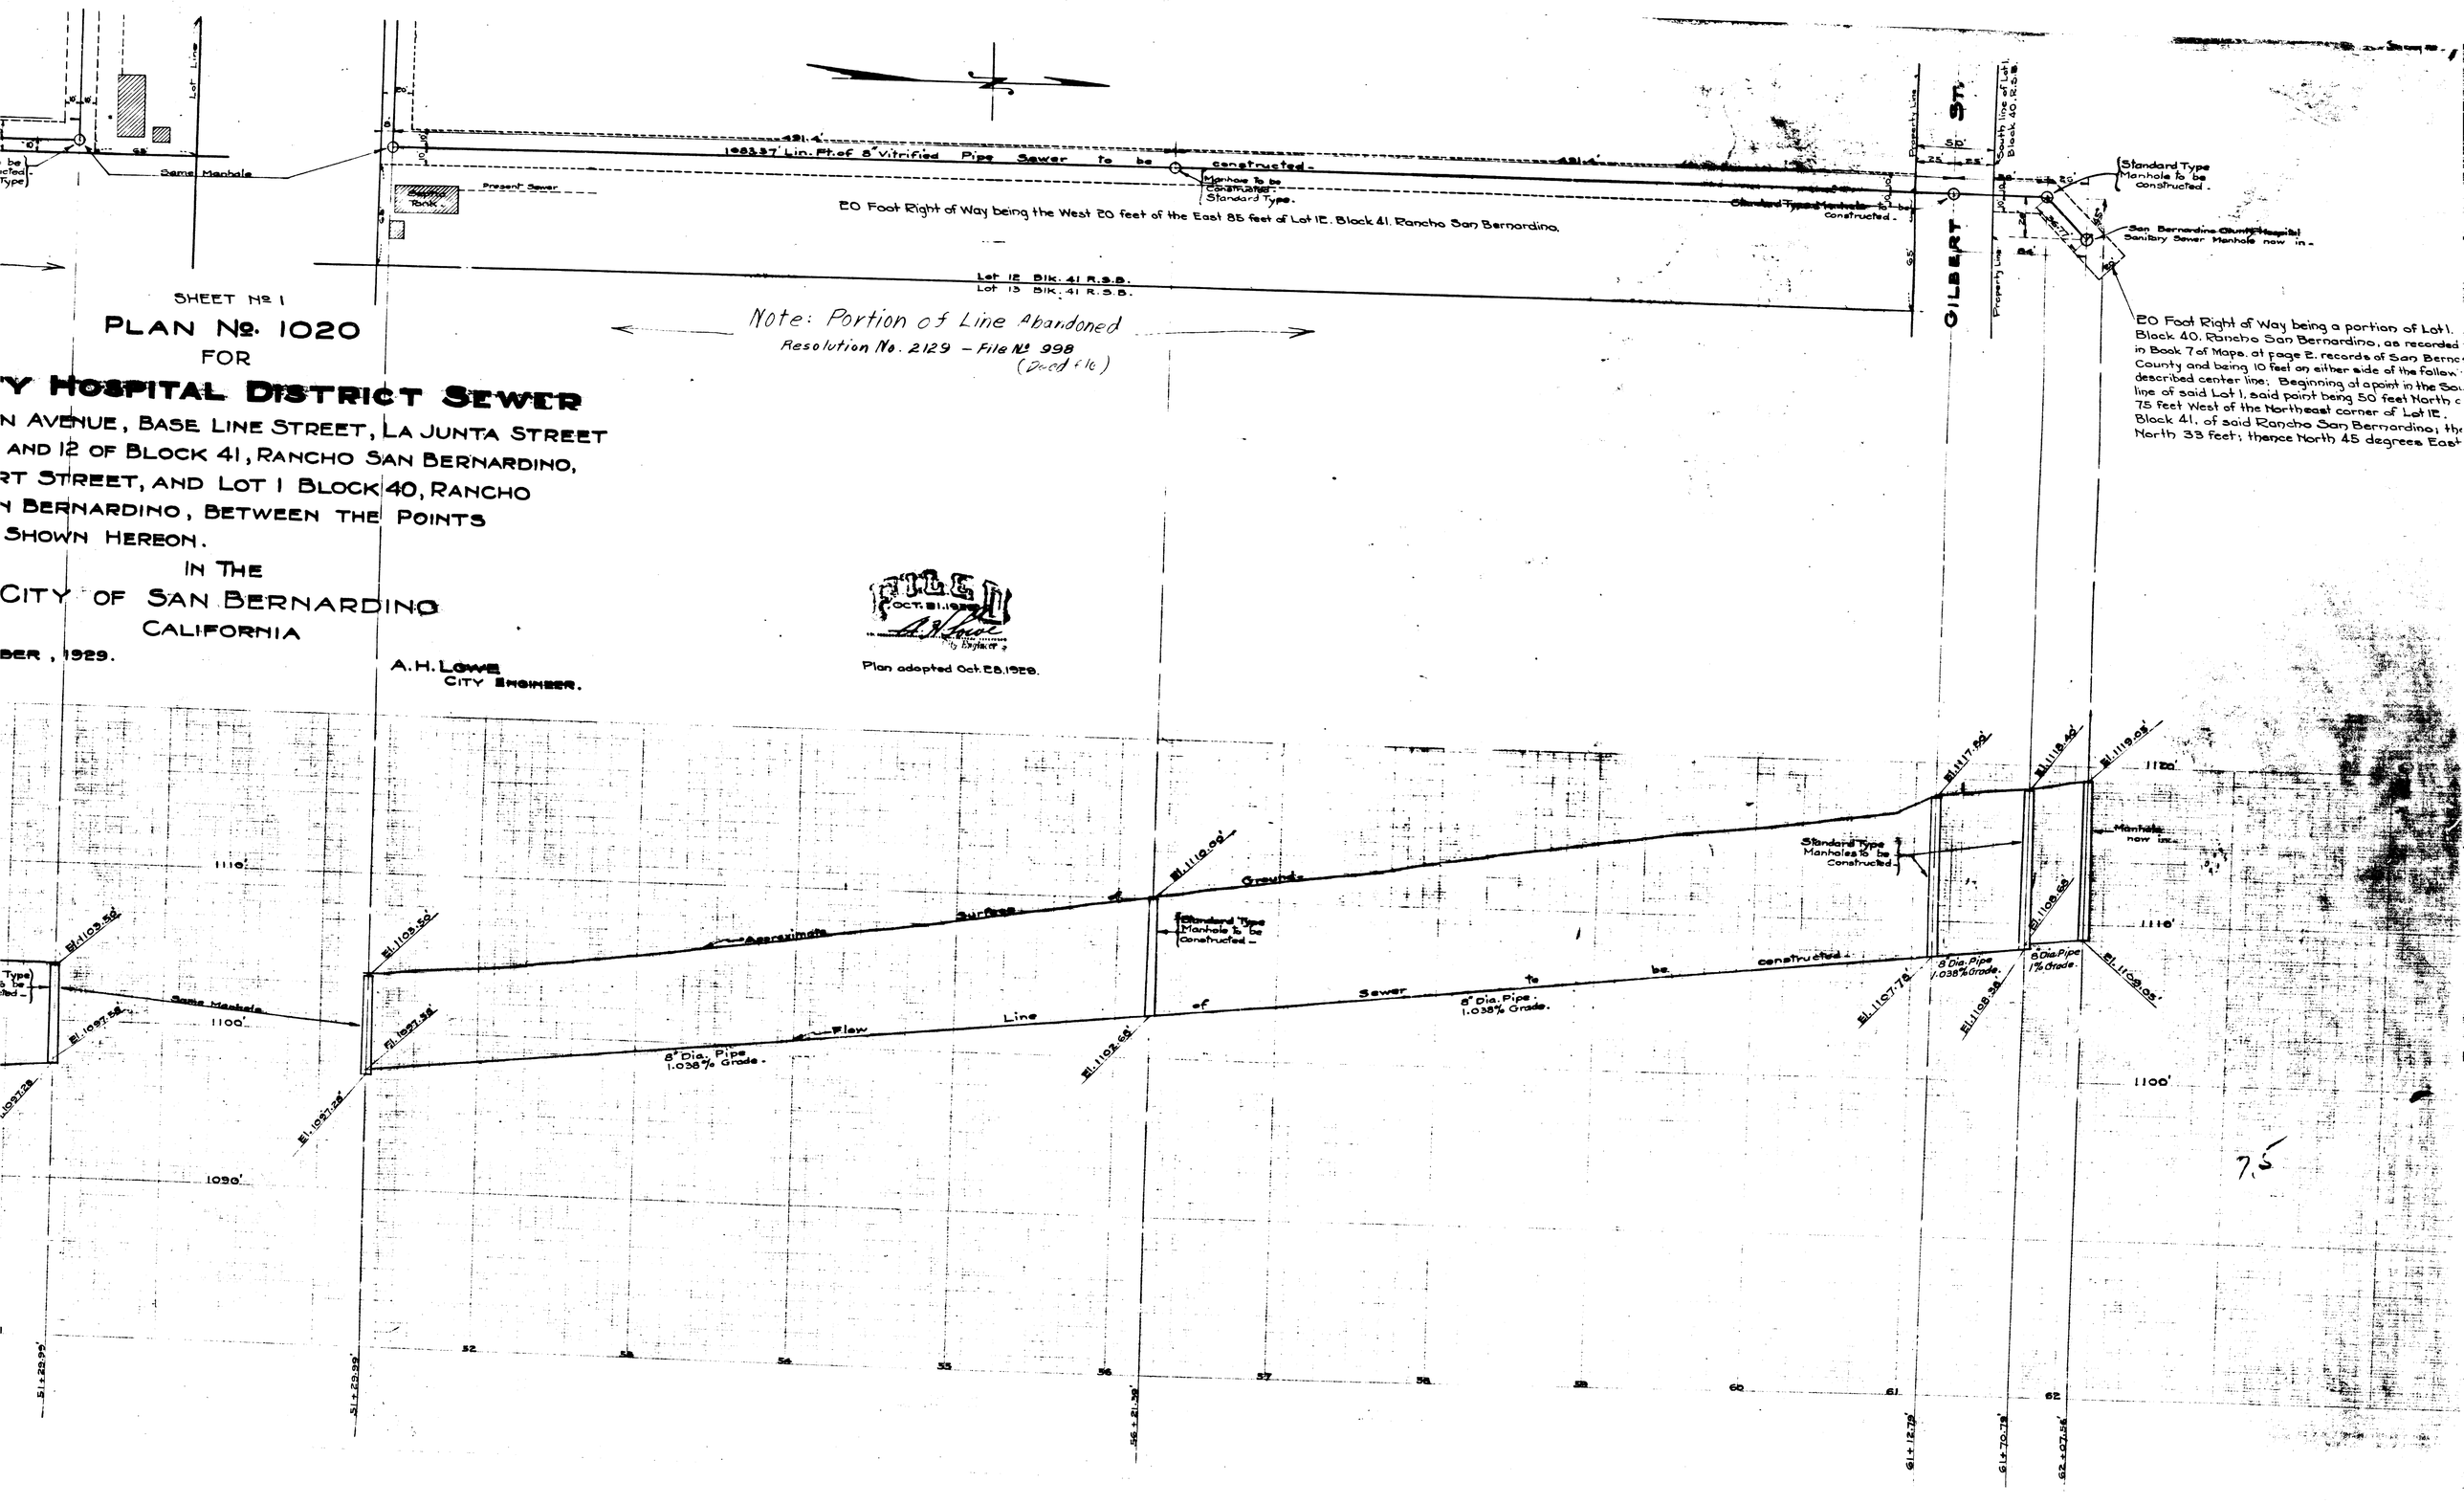

75