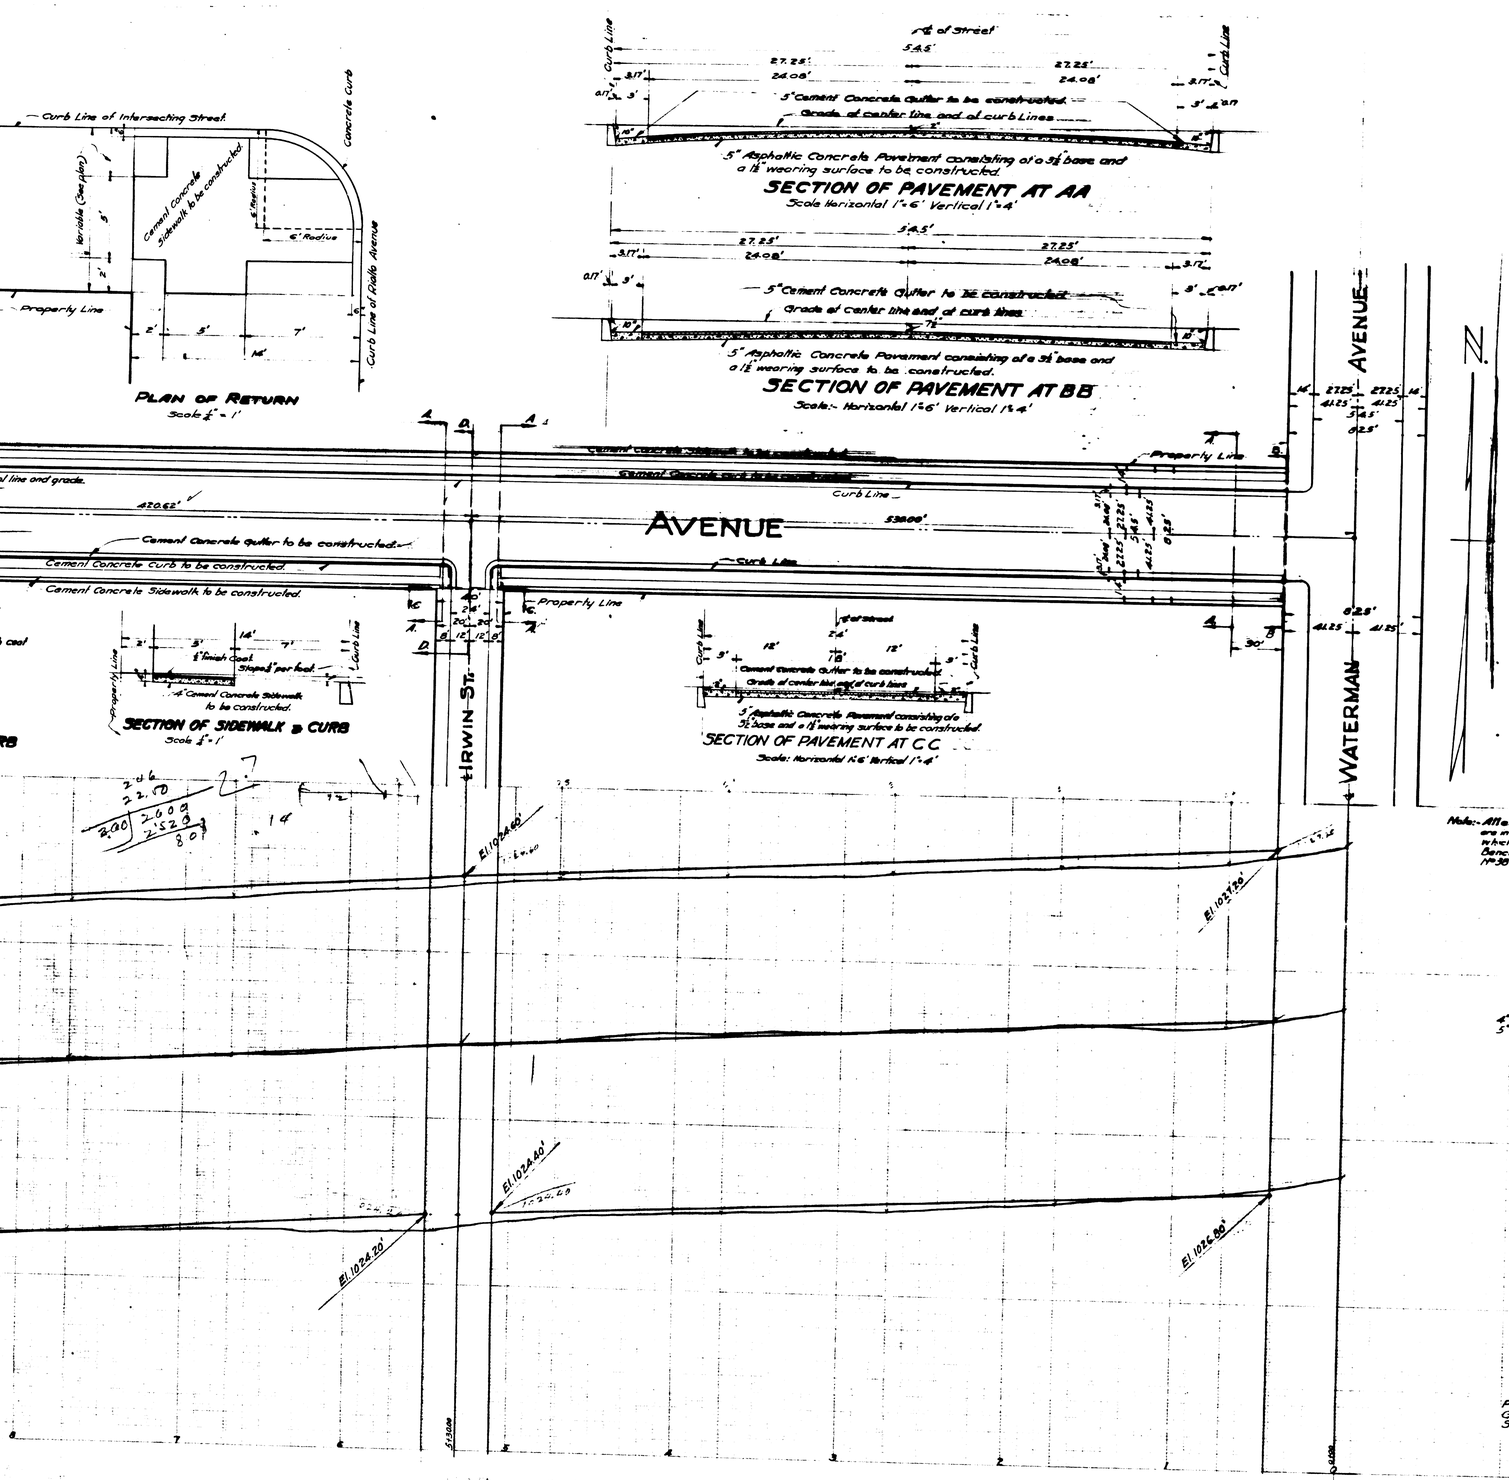

SHEET Nº 1

PLAN Nº 1021

FOR THE IMPROVEMENT OF

RIALTO AVENUE

BETWEEN

WATERMAN AVENUE AND E STREET

IN THE

CITY OF SAN BERNARDINO, CALIFORNIA.

OCTOBER 1929

A. H. LOWE,
CITY ENGINEER.

PLAN ADOPTED _____ _____

Note! This work not done R.D.S.

-TITLE TO STREETS-

Title of the City of San Bernardino to Rialto Avenue was given by dedication of Rancho San Bernardino as recorded in Book 7 of Maps of page 2 records San Bernardino County, California.

-GRADE ORDINANCES-

Grade of Rialto Avenue was established by the following ordinances of the City of San Bernardino, California. Nº 36 dated 6-19-1888 Nº 834 dated 10-11-1921 and Nº 1360 dated 12-13-1926.

Note:- All elevations shown in Red Figures are in feet and are above a plane which is 1045.28 ft below the City Bench Mark established by ordinance Nº 283 City of San Bernardino, California.

—LEGEND—

" or in. means inch or inches.
' or ft. means foot or feet.
No. means number.
St. means Street.
Ave. means Avenue.
℄ means center line.
El. means elevation.
Cement Concrete Curb to be constructed shown thus in plan _____ thus in section.
4" Cement Concrete Sidewalk to be constructed shown thus in plan _____ thus in section.
5" Cement Concrete Gutter to be constructed shown thus in plan _____ thus in section.
Asphaltic Concrete Pavement consisting of a ½" wearing surface and a 3½" base to be constructed shown thus in plan _____ thus in section.

Note:- This work not done R.D.S.

—PROFILE LEGEND—

Present approximate surface of ground shown by Black lines thus ——
Grade to which work shall be done shown by red lines thus ——
Scale:- Horizontal 1"=40' Vertical 1"=4'

004

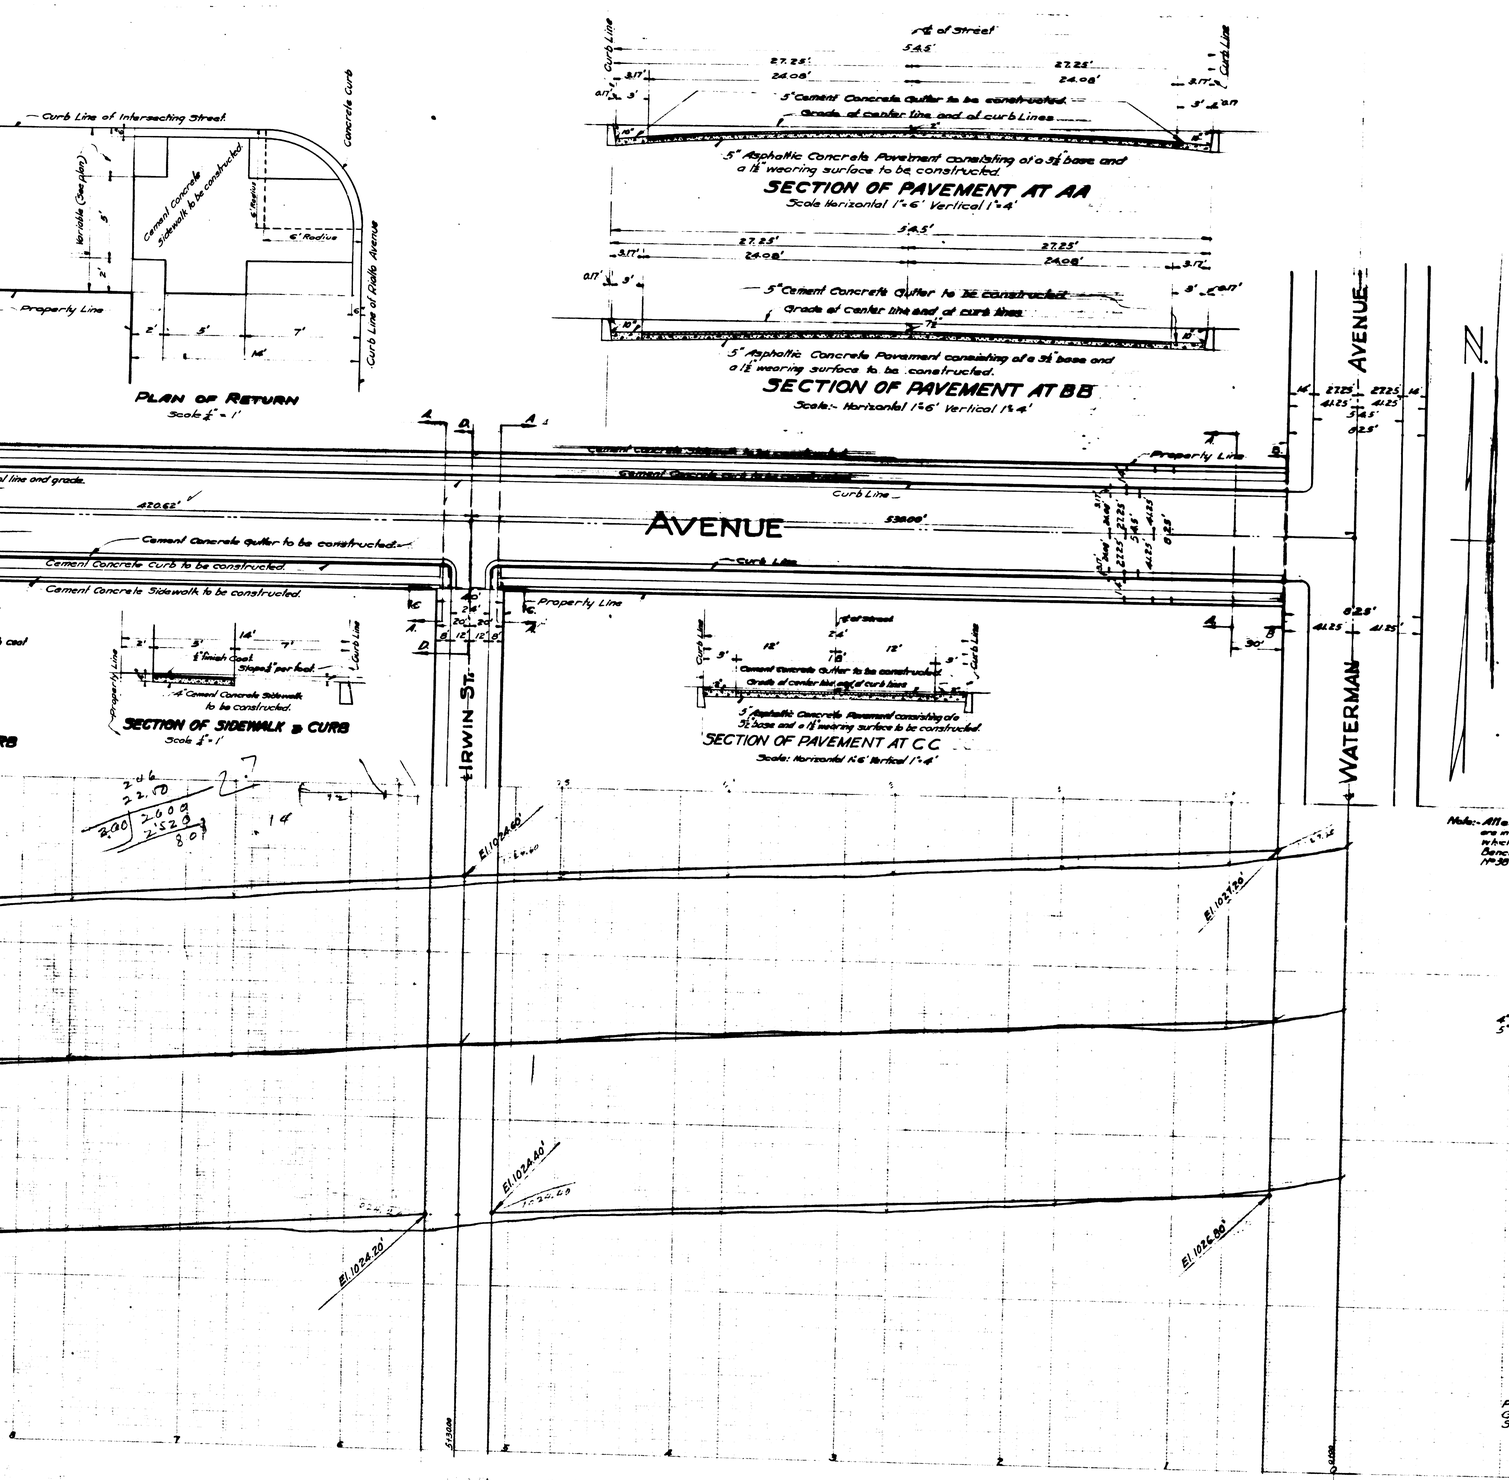

SHEET Nº 1

PLAN Nº 1021

FOR THE IMPROVEMENT OF

RIALTO AVENUE

BETWEEN

WATERMAN AVENUE AND E STREET

IN THE

CITY OF SAN BERNARDINO, CALIFORNIA.

OCTOBER 1929

A. H. LOWE,
CITY ENGINEER.

PLAN ADOPTED _____ _____

Note! This work not done R.D.S.

-TITLE TO STREETS-

Title of the City of San Bernardino to Rialto Avenue was given by dedication of Rancho San Bernardino as recorded in Book 7 of Maps of page 2 records San Bernardino County, California.

-GRADE ORDINANCES-

Grade of Rialto Avenue was established by the following ordinances of the City of San Bernardino, California. Nº 36 dated 6-19-1888 Nº 834 dated 10-11-1921 and Nº 1360 dated 12-13-1926.

Note:- All elevations shown in Red Figures are in feet and are above a plane which is 1045.28 ft below the City Bench Mark established by ordinance Nº 283 City of San Bernardino, California.

—LEGEND—

" or in. means inch or inches.
' or ft. means foot or feet.
No. means number.
St. means Street.
Ave. means Avenue.
℄ means center line.
El. means elevation.
Cement Concrete Curb to be constructed shown thus in plan _____ thus in section.
4" Cement Concrete Sidewalk to be constructed shown thus in plan _____ thus in section.
5" Cement Concrete Gutter to be constructed shown thus in plan _____ thus in section.
Asphaltic Concrete Pavement consisting of a ½" wearing surface and a 3½" base to be constructed shown thus in plan _____ thus in section.

Note:- This work not done R.D.S.

—PROFILE LEGEND—

Present approximate surface of ground shown by Black lines thus ——
Grade to which work shall be done shown by red lines thus ——
Scale:- Horizontal 1"=40' Vertical 1"=4'

004