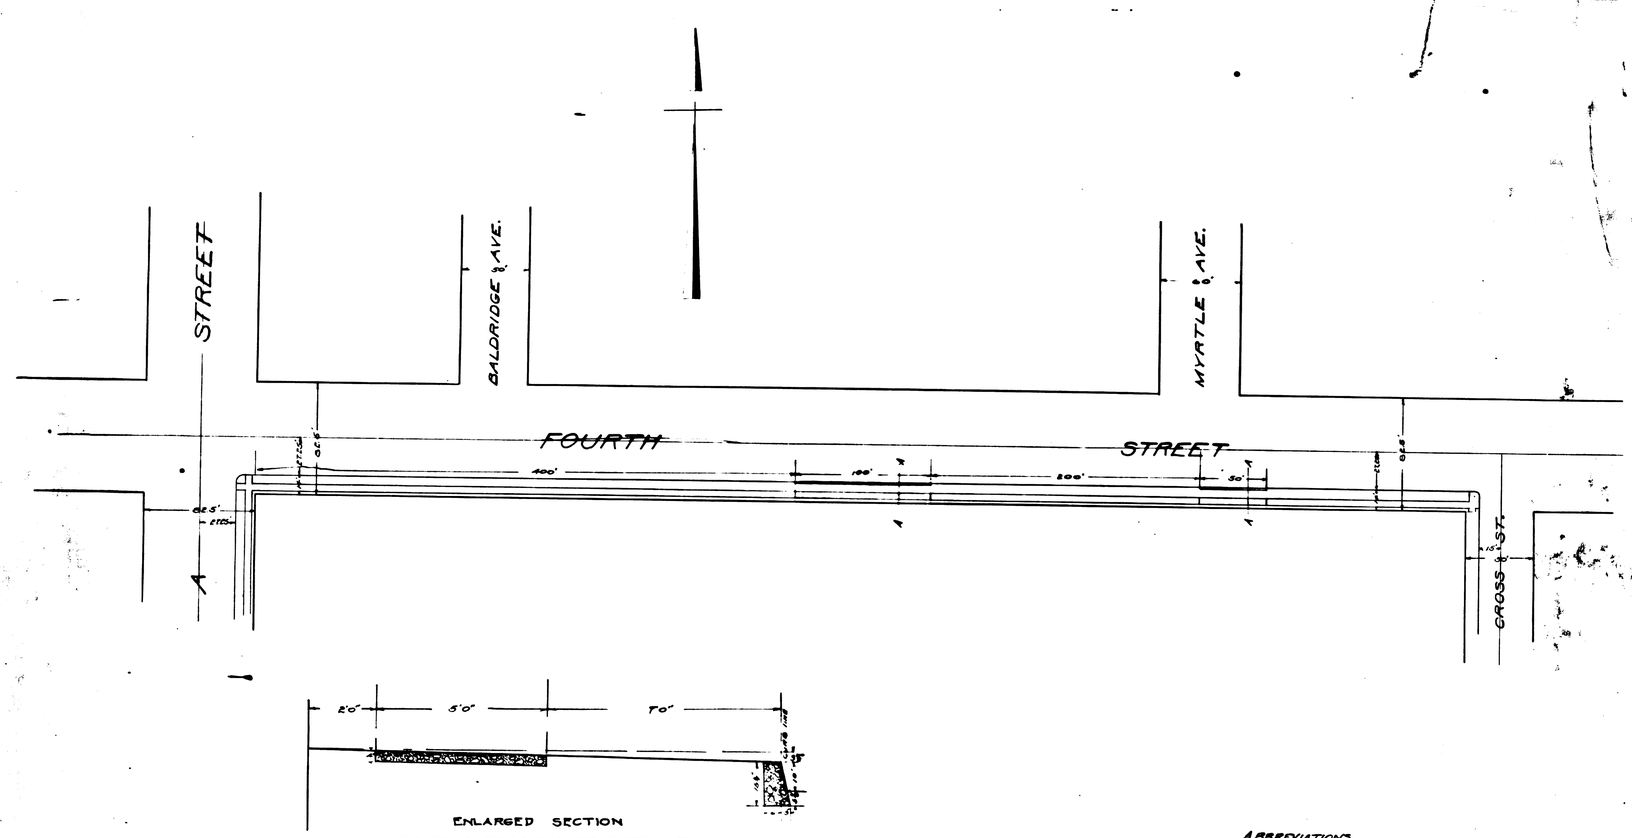


ENLARGED SECTION
THROUGH SIDEWALK AND CURB AT A—A.
SCALE 1 IN = 2 FT.

ABBREVIATIONS
The mark (') signifies Feet or Foot.
The mark (") signifies Inches or Inch
No. signifies number.
= signifies equals.
concrete in section shown thus ▬
sidewalk to be constructed shown colored green.
curb to be constructed shown colored red.
Ave means Avenue.

No. 105
PLAN AND SECTION
SHOWING SIDEWALK AND CURB
TO BE CONSTRUCTED
ON
FOURTH STREET
on south side between A and Cross Streets.
Nov. 2nd, 1911 Scale 1 in = 50 FT.

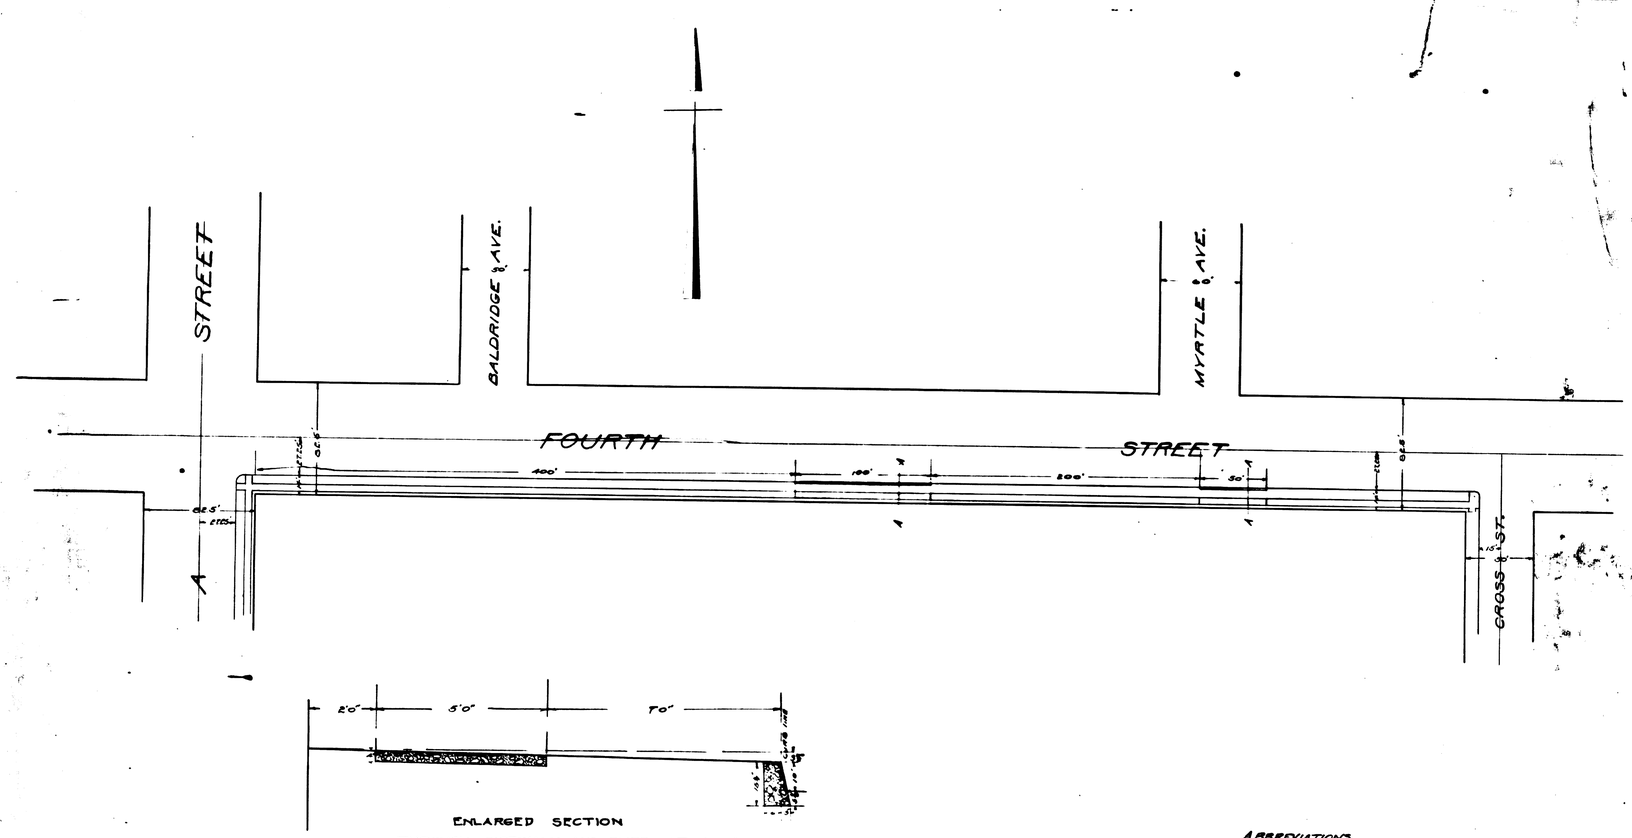


ENLARGED SECTION
THROUGH SIDEWALK AND CURB AT A—A.
SCALE 1 IN = 2 FT.

ABBREVIATIONS
The mark (') signifies Feet or Foot.
The mark (") signifies Inches or Inch
No. signifies number.
= signifies equals.
concrete in section shown thus ▬
sidewalk to be constructed shown colored green.
curb to be constructed shown colored red.
Ave means Avenue.

No. 105
PLAN AND SECTION
SHOWING SIDEWALK AND CURB
TO BE CONSTRUCTED
ON
FOURTH STREET
on south side between A and Cross Streets.
Nov. 2nd, 1911 Scale 1 in = 50 FT.