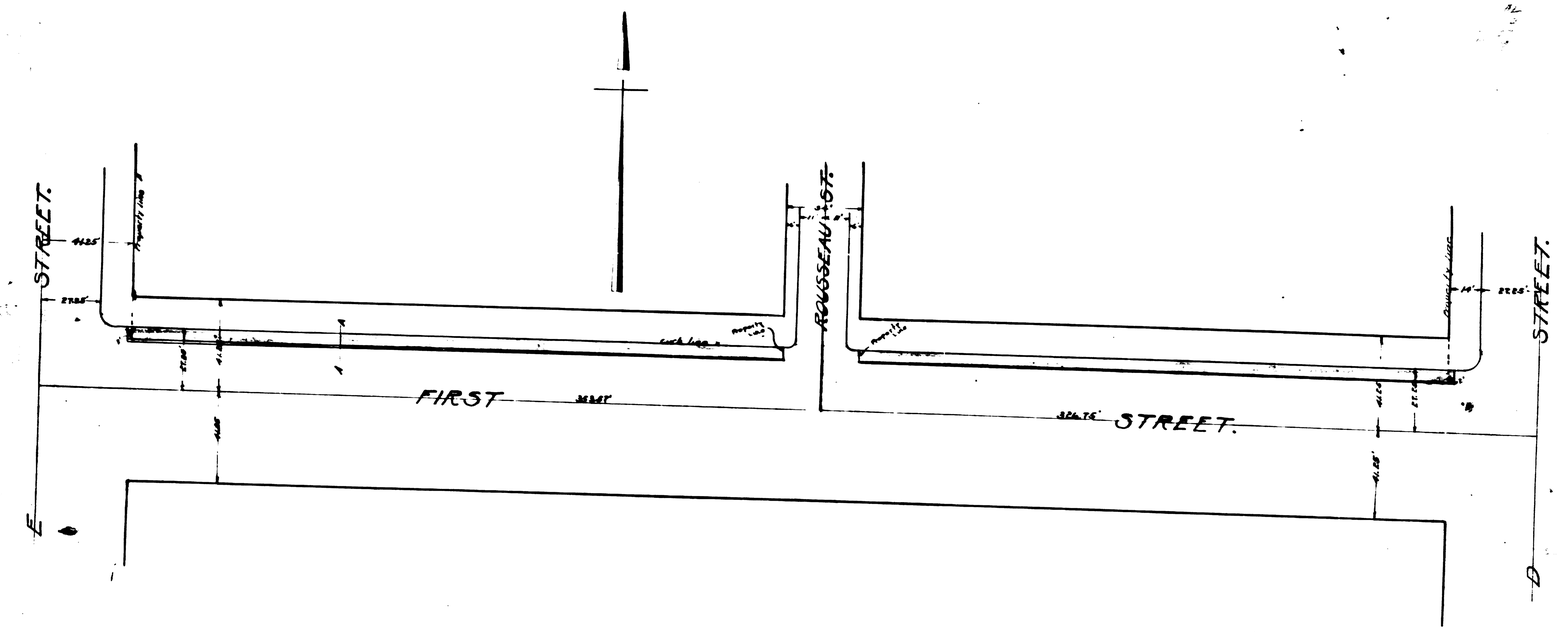

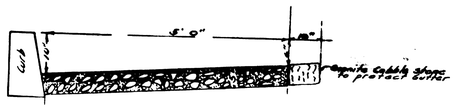

ENLARGED SECTION OF GUTTER
THROUGH A—A
Scale 3/4=1'

ABBREVIATIONS
The mark (') signifies foot or feet
The mark (") signifies inch or inches
= signifies equals
No. signifies Number
Concrete in section shown thus
Gutter to be constructed shown colored green.
Granite cobble stones to be laid shown colored red.

No. 112
PLAN & SECTION
OF
CONCRETE GUTTER
ON
FIRST STREET
On north side between D & E streets.
Nov. 23-1911 Scale 1" = 30'