44/811

PARCEL MAP 8830

IN THE CITY OF SAN BERNARDINO, COUNTY OF SAN BERNARDINO, STATE OF CALIFORNIA AND BEING A DIVISION OF PARCEL NO. 1 OF PARCEL MAP 2444, RECORDED IN PARCEL MAP BOOK 21, PAGE 97, RECORDS OF SAN BERNARDINO COUNTY.

CRAIG SMITH, CIVIL ENGINEER-GEOLOGIST

JANUARY, 1985

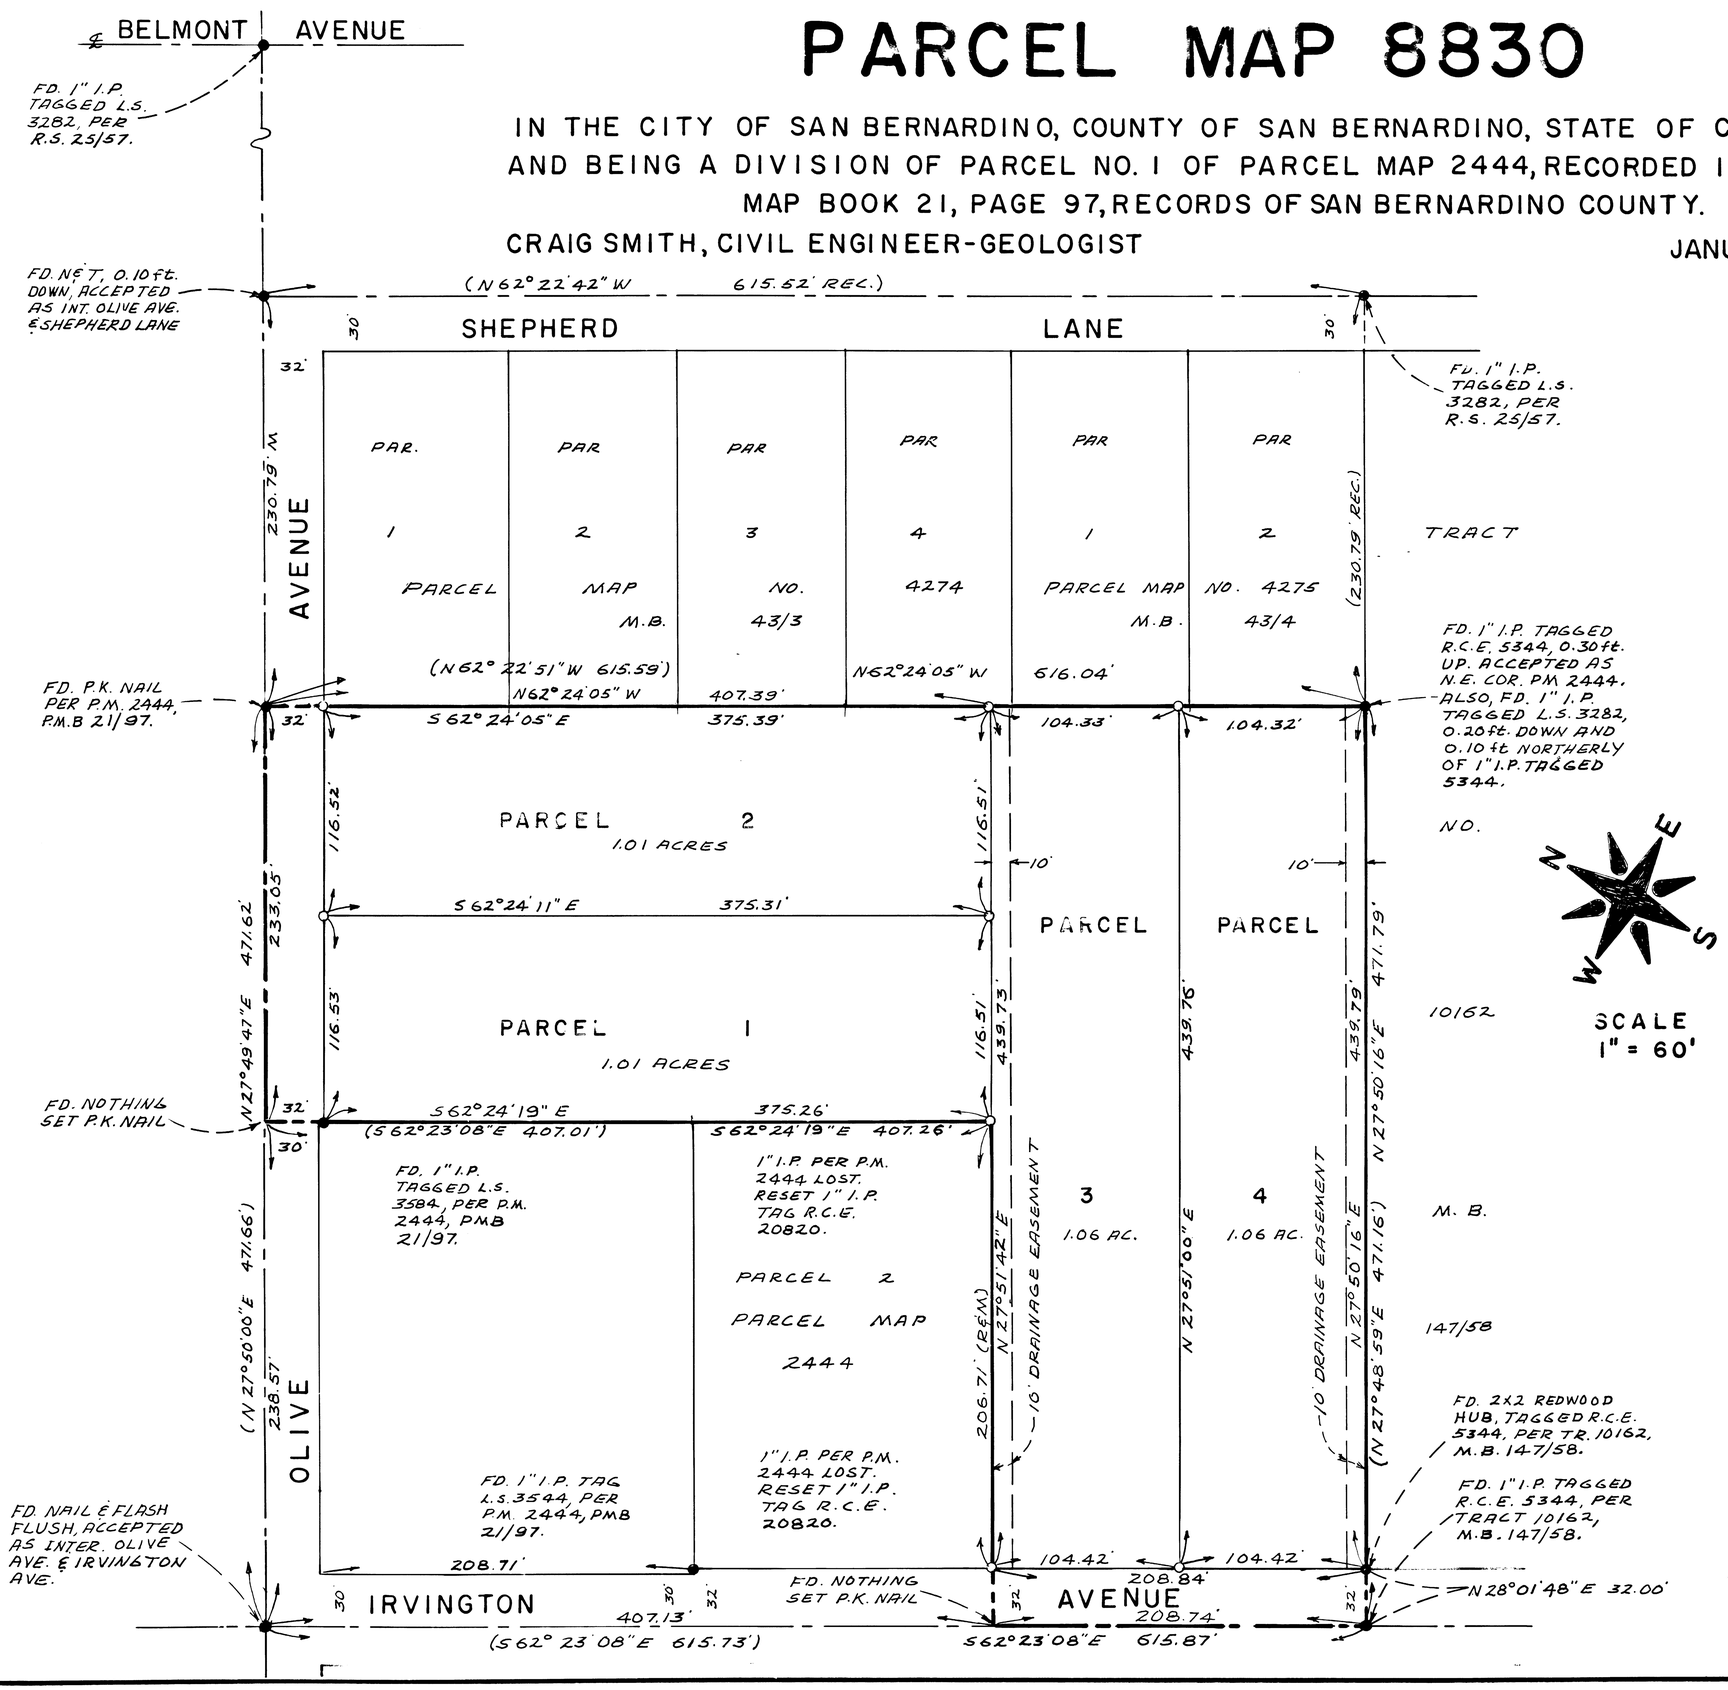

BASIS OF BEARINGS

S 62° 23' 08" E FOR THE CENTERLINE OF IRVINGTON AVENUE PER RECORD OF SURVEY 25/57, RECORDS OF SAN BERNARDINO COUNTY.

NOTES:

- ○ SET 1" IRON PIPE TAGGED R.C.E. 20820, UNLESS OTHERWISE NOTED
- ● MONUMENT FOUND AS NOTED.
- R&M RECORD & MEASURED PER PARCEL MAP NO. 2444, PMB 2, PAGE 97.
- ( ) INDICATE RECORD PER PARCEL MAP NO. 2444, PMB 2, PAGE 97.

118/77