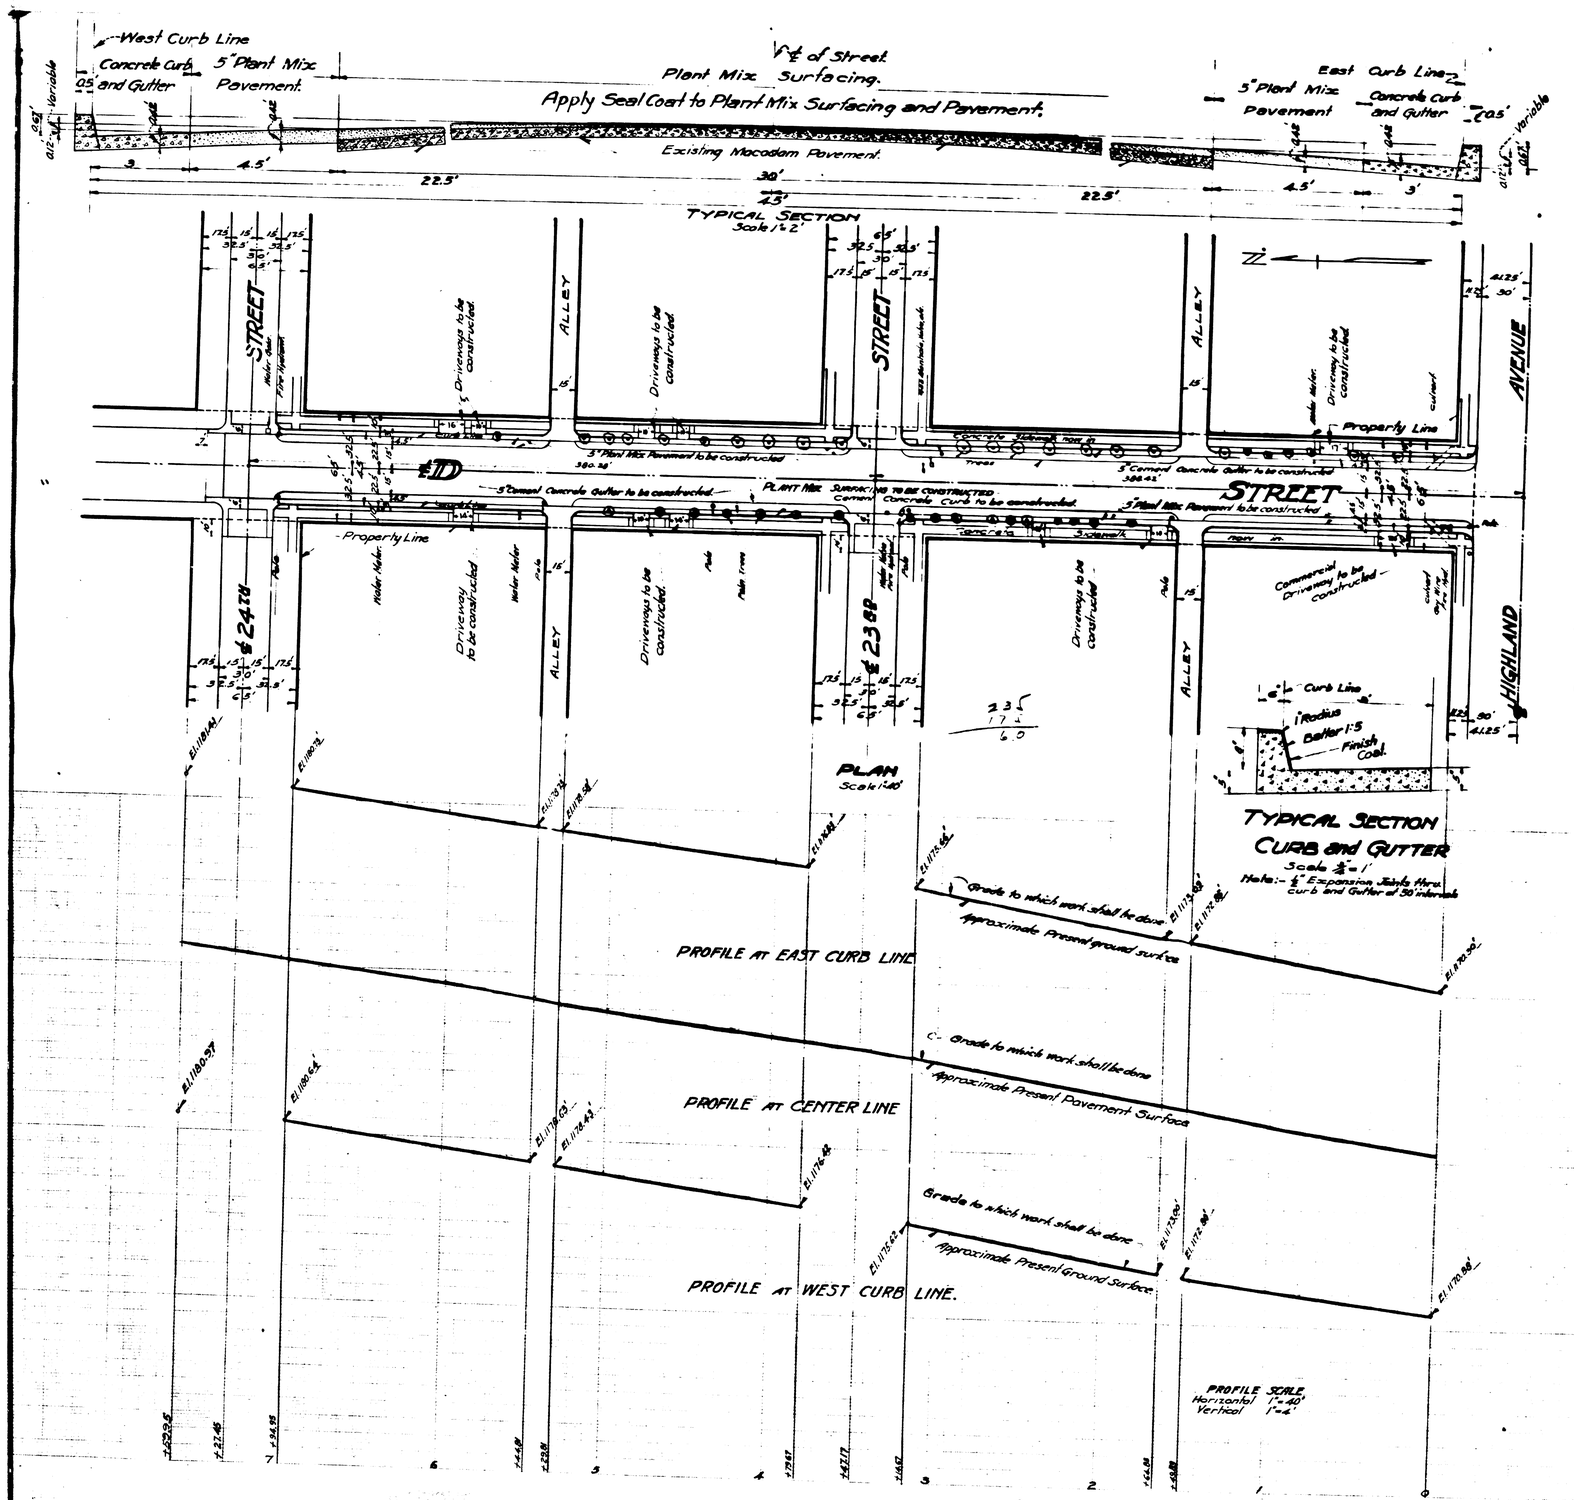

PLAN No 1300
For
THE IMPROVEMENT OF "D" STREET
From
HIGHLAND AVENUE TO 24TH STREET

City of San Bernardino, Calif.

Oct. 1938

Chas. L. Foulke
City Engineer

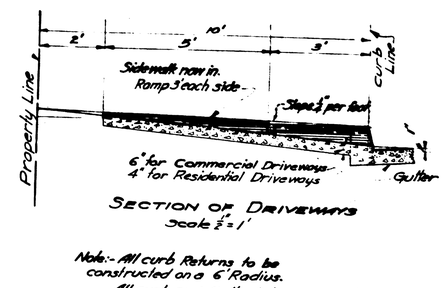

SECTION OF DRIVEWAYS
Scale 1/2" = 1'

Note:- All curb Returns to be constructed on a 6' Radius.
All curb and Gutter to be monolithic construction.

Note:- All elevations refer to top of curb.

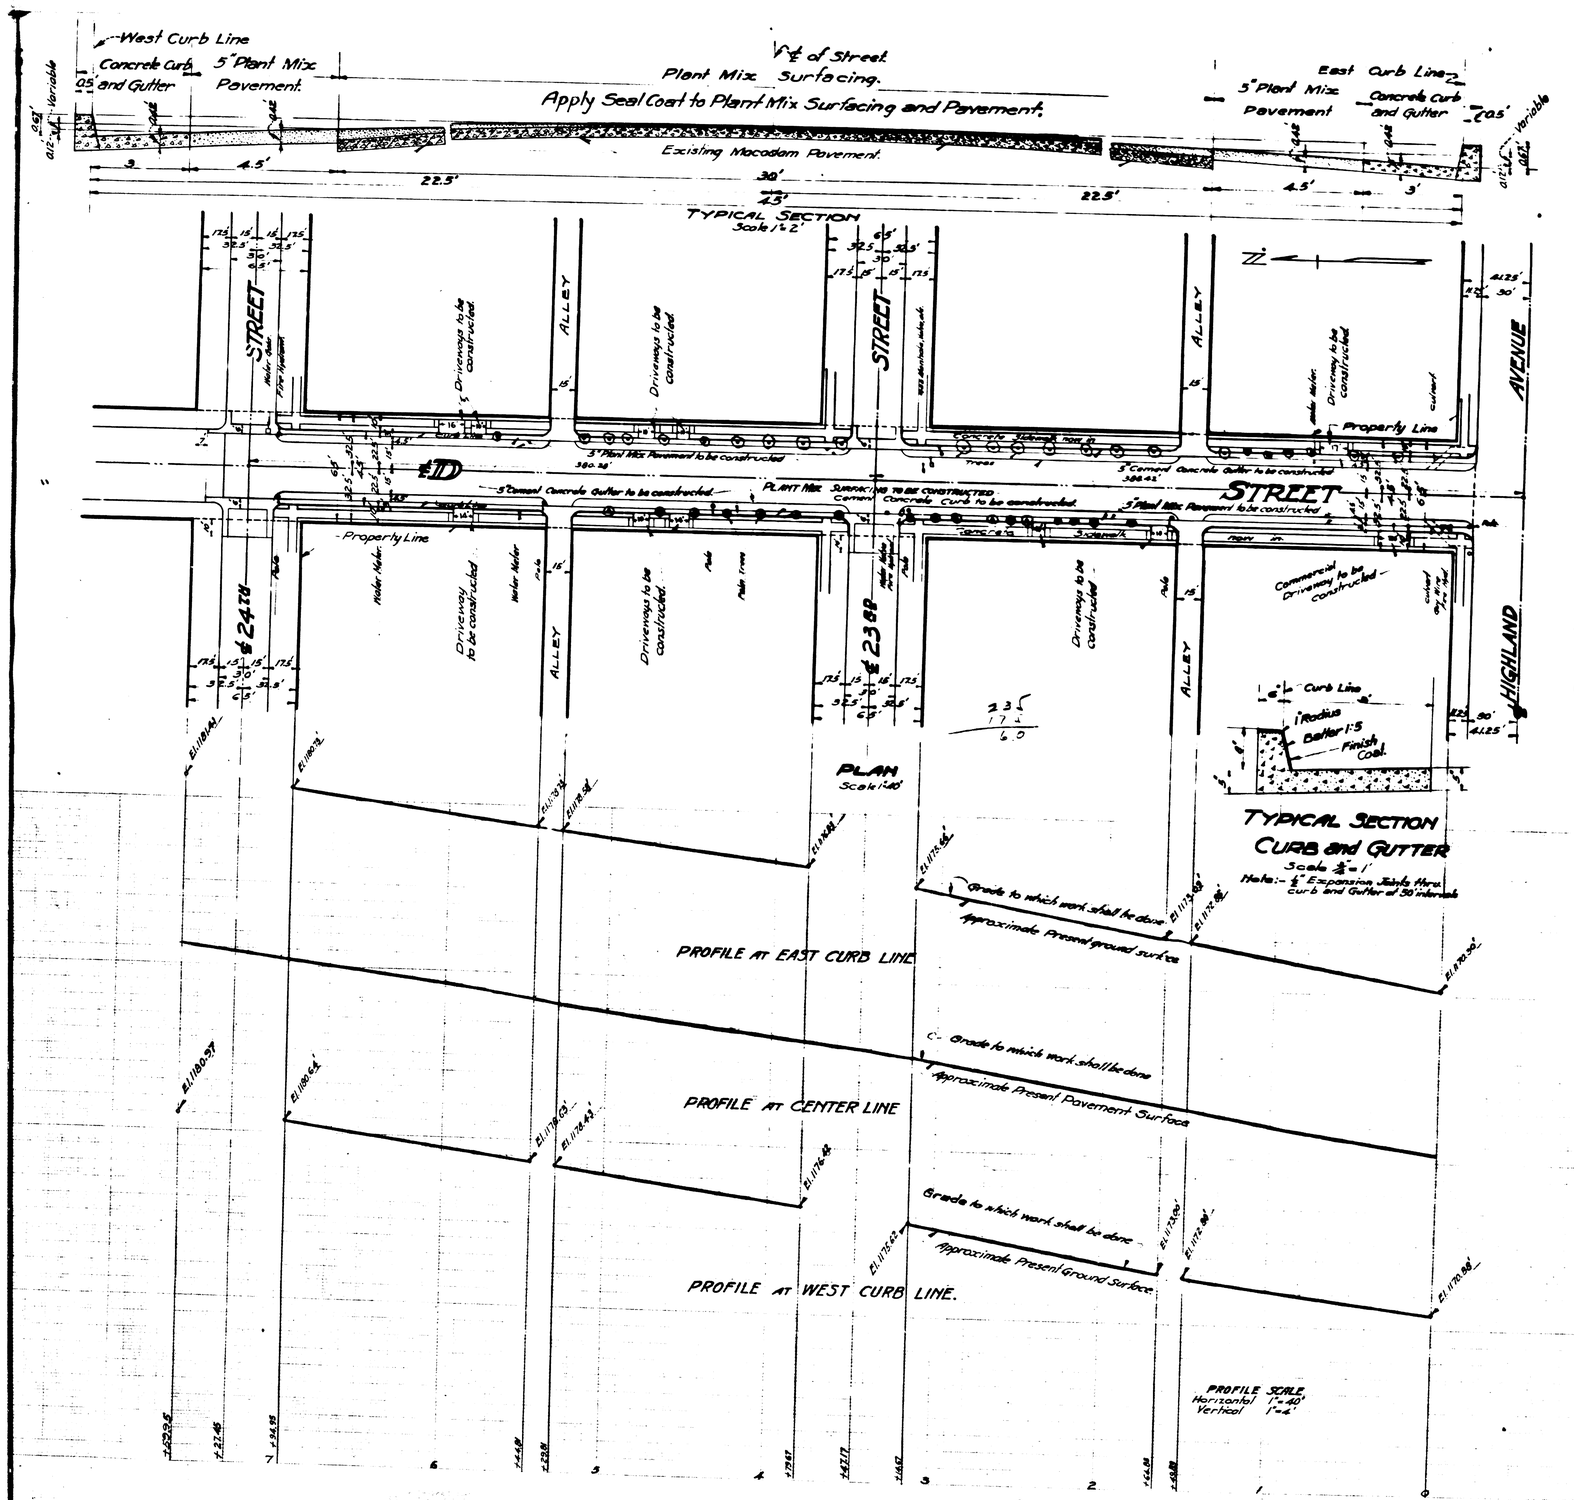

PLAN No 1300
For
THE IMPROVEMENT OF "D" STREET
From
HIGHLAND AVENUE TO 24TH STREET

City of San Bernardino, Calif.

Oct. 1938

Chas. L. Foulke
City Engineer

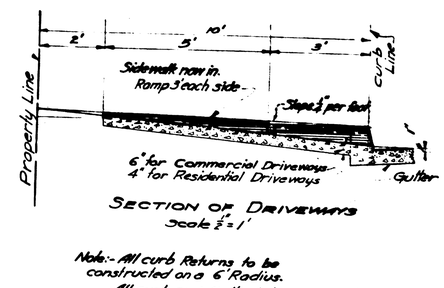

SECTION OF DRIVEWAYS
Scale 1/2" = 1'

Note:- All curb Returns to be constructed on a 6' Radius.
All curb and Gutter to be monolithic construction.

Note:- All elevations refer to top of curb.