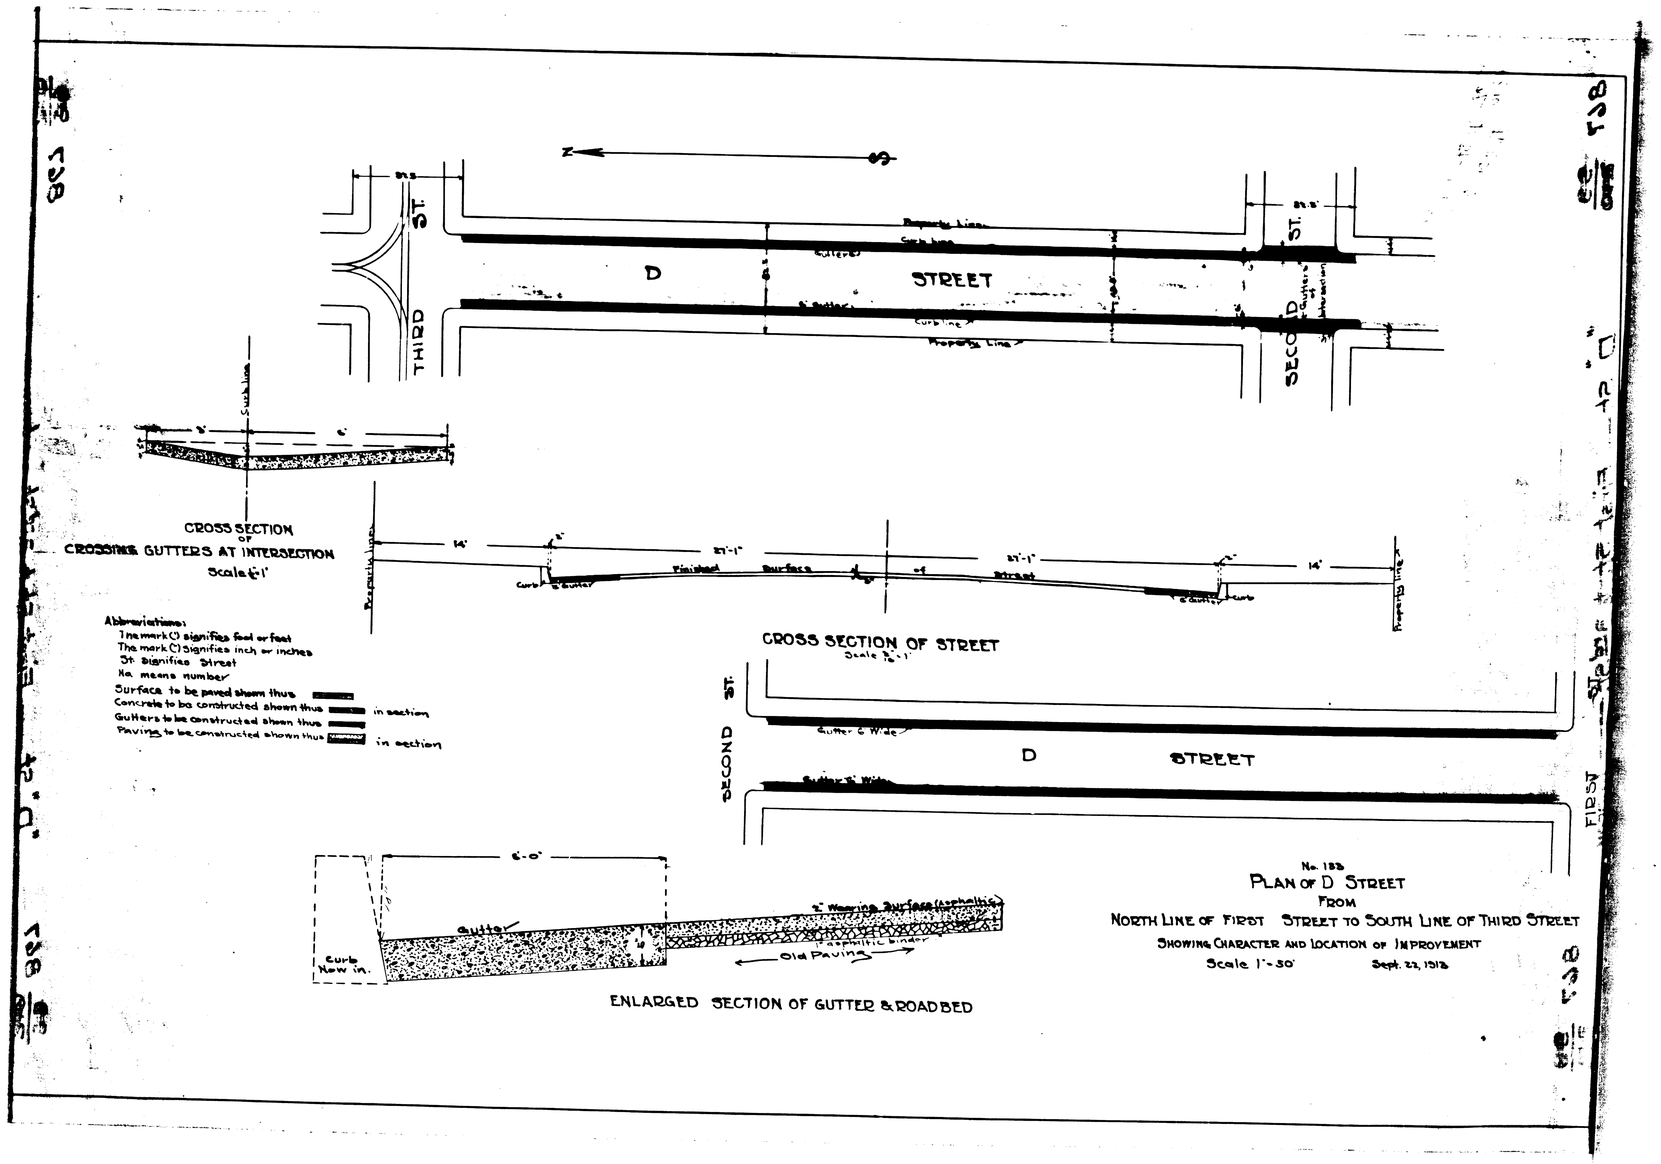
N
S
THIRD ST.
D STREET
SECOND ST.
Property Line
Curb Line
Gutters
CROSS SECTION OF CROSSING GUTTERS AT INTERSECTION
Scale 1/4"=1'
CROSS SECTION OF STREET
Scale 1/8"=1'
14'
27'-1"
Finished Surface of Street
Curb & Gutter
Gutter 6' Wide
Gutter 3' Wide
Abbreviations:
The mark (') signifies feet or feet
The mark (") signifies inch or inches
St signifies Street
No. means number
Surface to be paved shown thus
Concrete to be constructed shown thus in section
Gutters to be constructed shown thus
Paving to be constructed shown thus in section
6'-0"
Gutter
Curb New in.
Old Paving
Asphaltic binder
ENLARGED SECTION OF GUTTER & ROADBED
No. 183
PLAN OF D STREET
FROM
NORTH LINE OF FIRST STREET TO SOUTH LINE OF THIRD STREET
SHOWING CHARACTER AND LOCATION OF IMPROVEMENT
Scale 1"=50'
Sept. 23, 1913