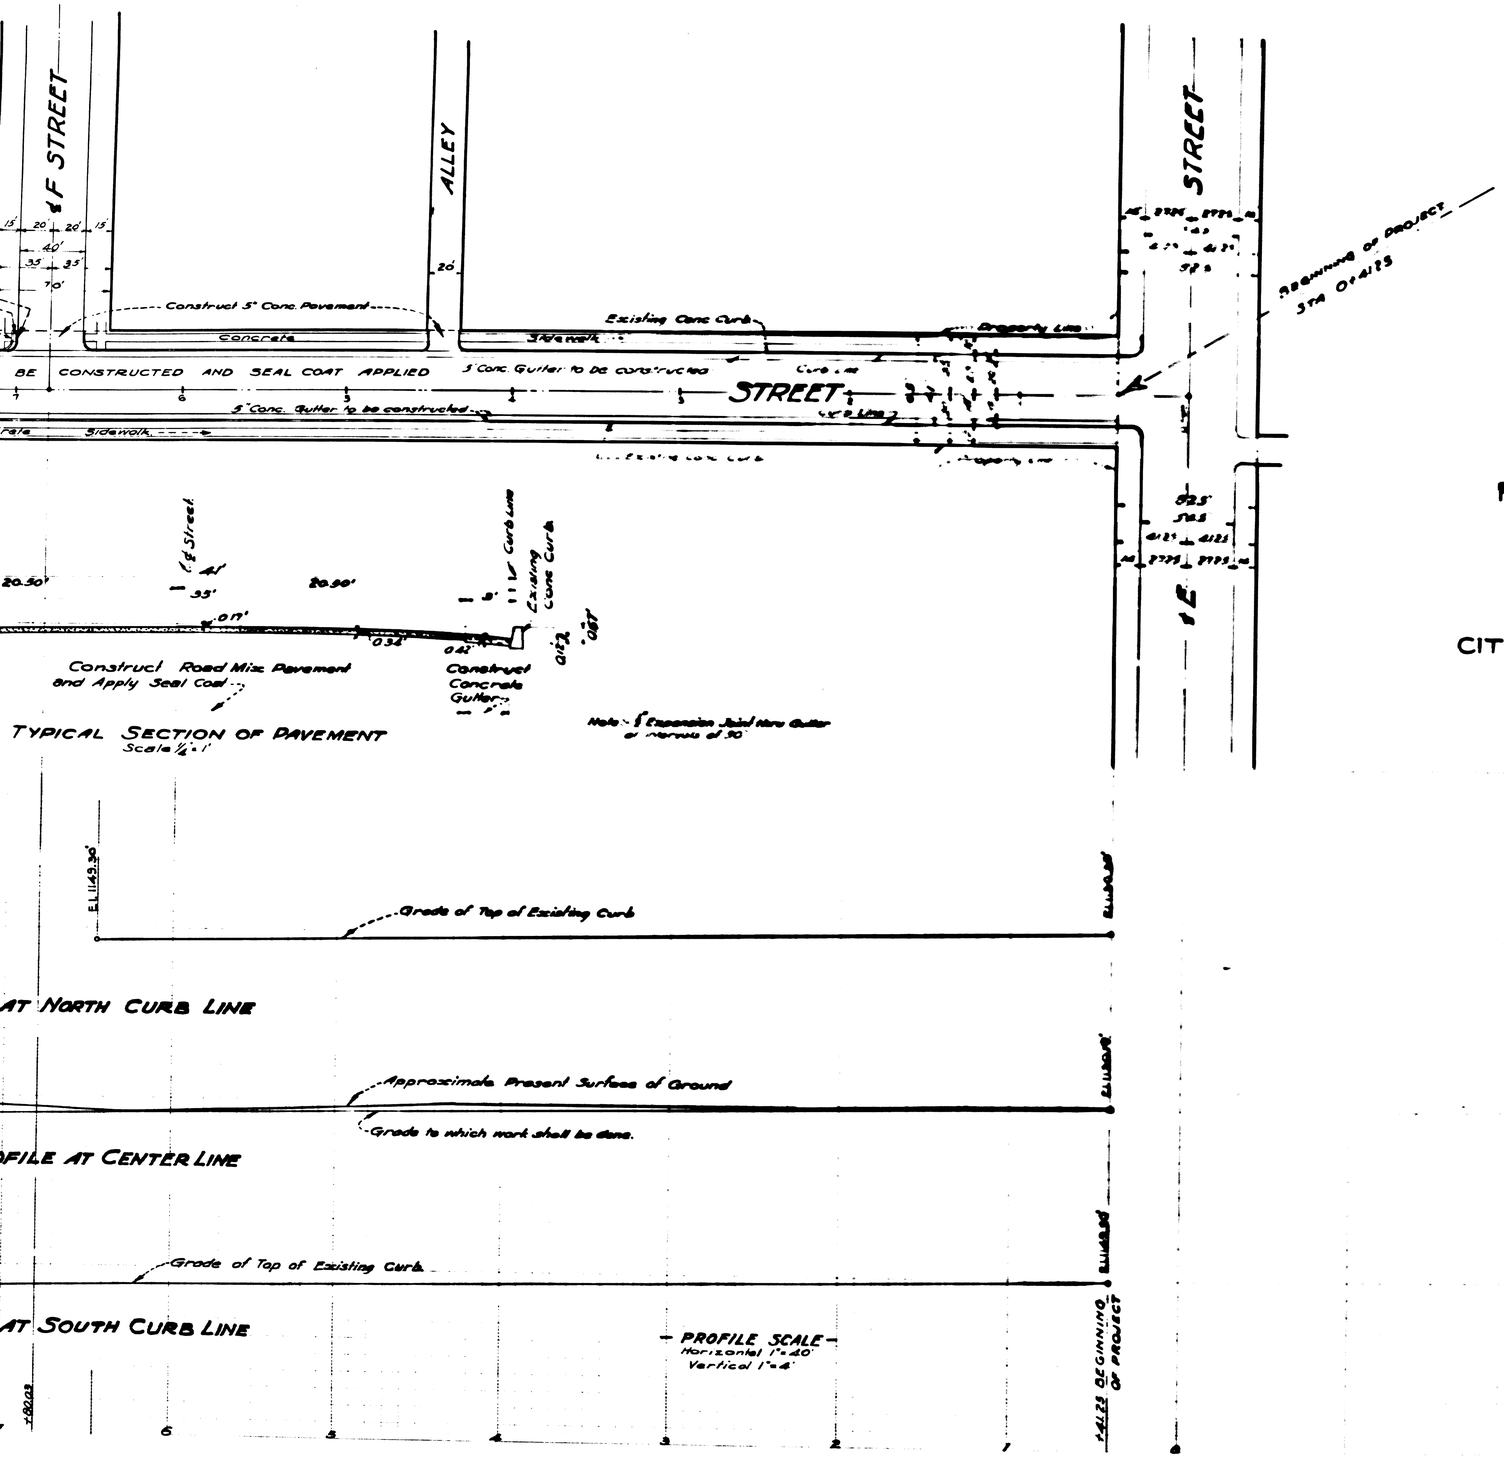

PLAN No 1337

PLAN
SHOWING
PROPOSED IMPROVEMENT
OF
19TH STREET
BETWEEN
E STREET AND G STREET
CITY OF SAN BERNARDINO, CALIF.

AUG 1939
SCALE:- 1"=40'

GORDON STEWART,
CITY ENGINEER.