PLAN No 1347
FOR THE IMPROVEMENT OF
F STREET
BETWEEN
19TH STREET AND 21ST STREET
CITY OF SAN BERNARDINO
CALIFORNIA

SCALE 1"=40'
OCT 1939

GORDON STEWART,
CITY ENGINEER.

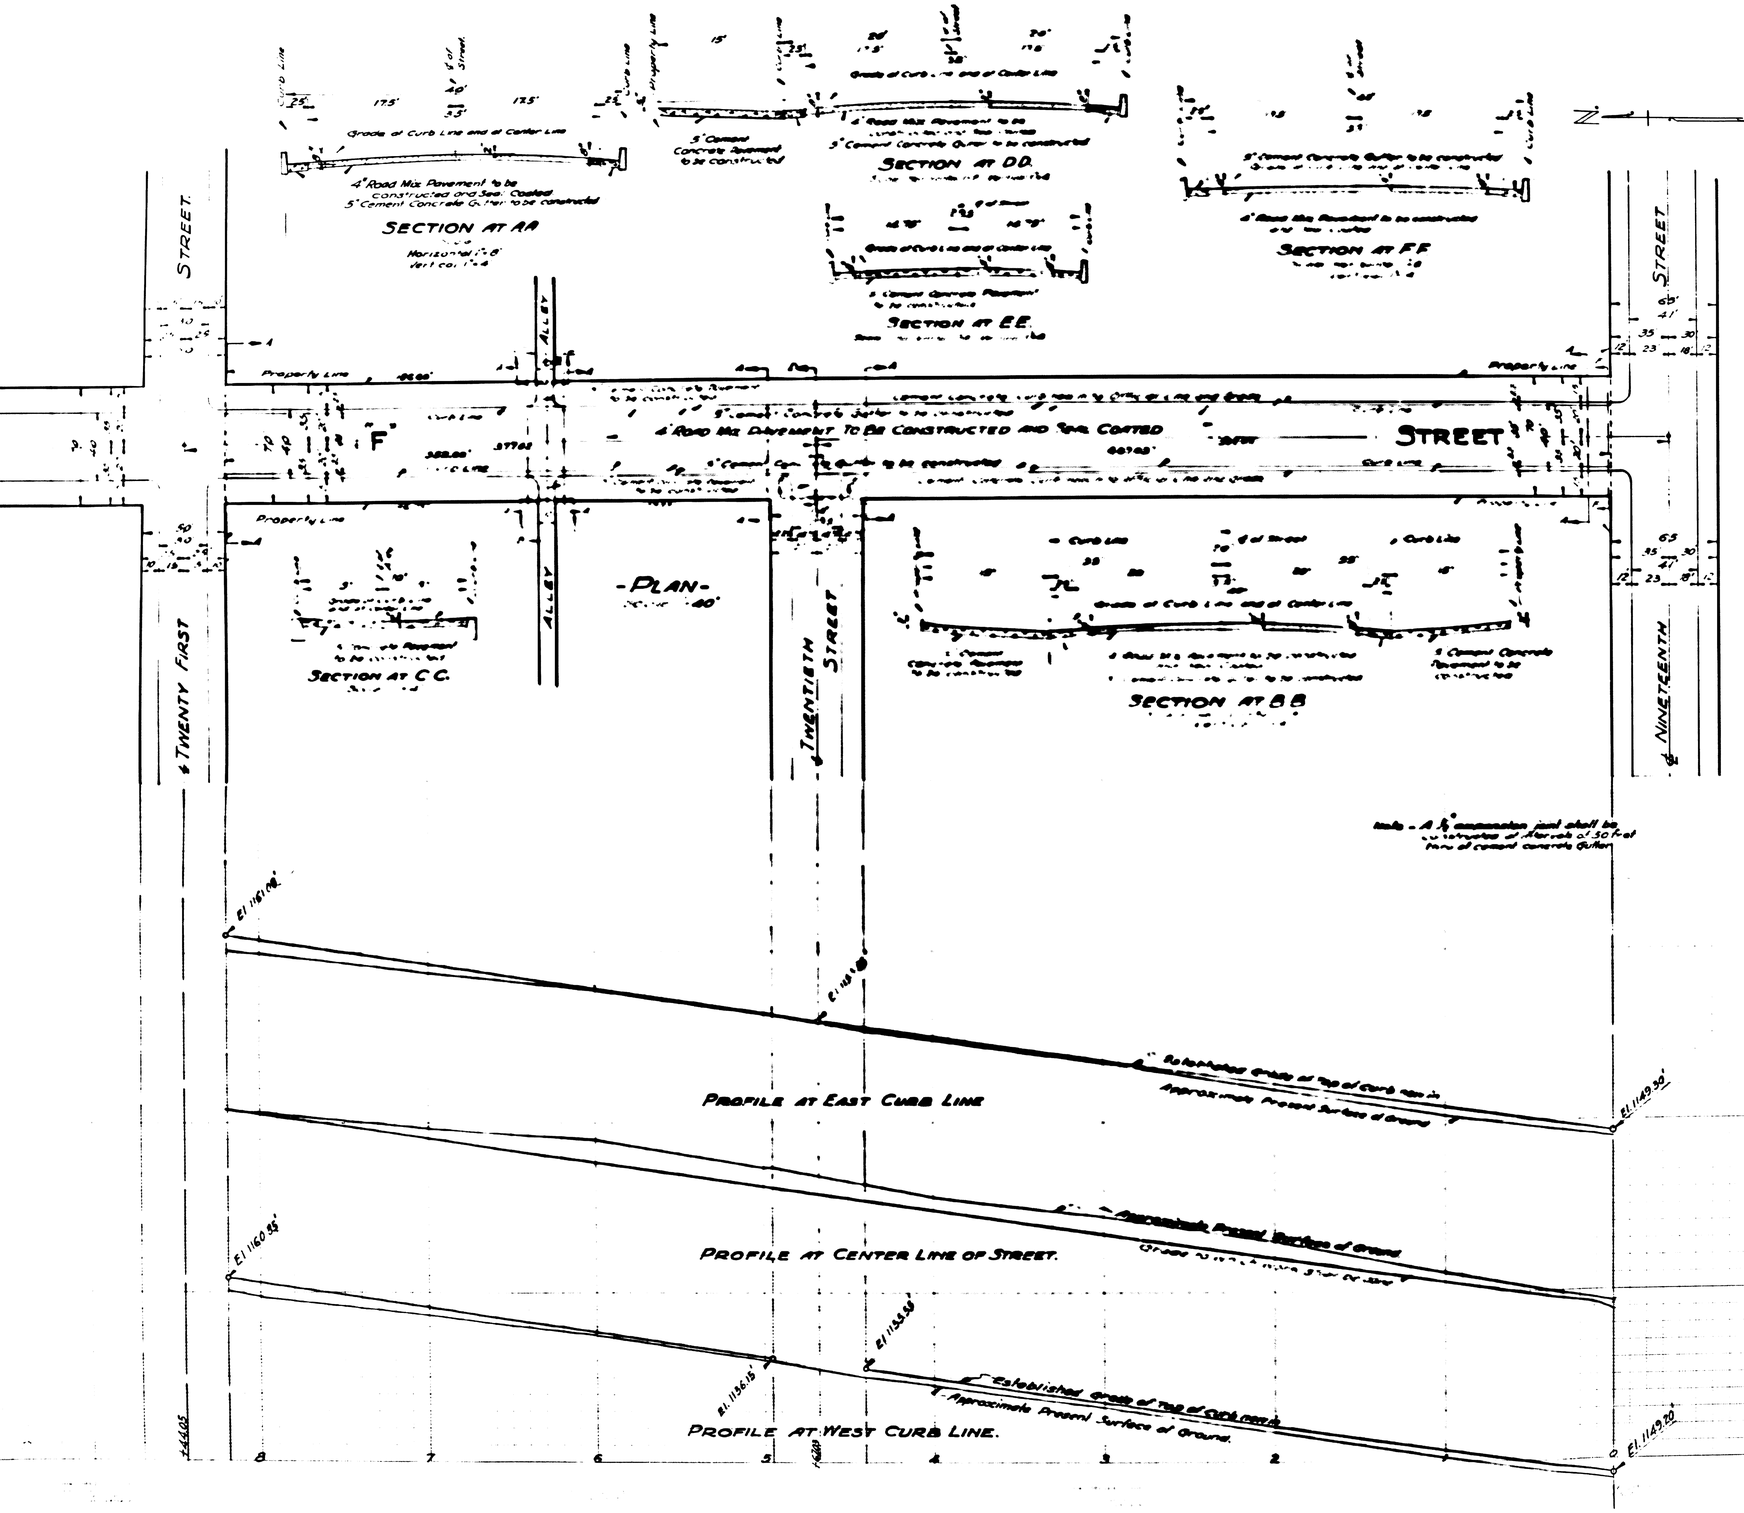

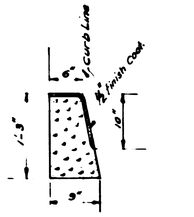

SECTION OF CURB NOW IN
Scale 1"=1'
Note:- No Curb to be constructed on this job.

November 6, 1939
Gordon Stewart

PLAN ADOPTED NOVEMBER 20, 1939.

—LEGEND—

"or in. means inch or inches.
'or ft. means feet or feet.
N. means North.
No means Number.
℄ means Center Line.
El. means elevation.
4" Road Mix Pavement to be constructed and Seal Coated shown thus in plan..... thus in section.....
5" Cement Concrete Gutter to be constructed shown thus in plan..... thus in section.....
5" Cement Concrete Pavement to be constructed shown thus in plan..... thus in section.....

—TITTLE TO STREET—

Tittle of The City of San Bernardino to "F" Street was given by a deed recorded in Book 689 of Deeds at Page 77 records of the County Recorder, San Bernardino County, California, and by dedication of Sibley and Allison Subdivision as per plat thereof Recorded in Book 8 of Maps at Page 24 records of the office of the County Recorder, San Bernardino County California.

—GRADE ESTABLISHED—

Grade of "F" Street was established by ordinance No. 1111 dated September 20, 1924 of the City of San Bernardino, California.

—PROFILE LEGEND—

Black Lines show the approximate present surface of ground.
Red Lines show the grade to which work shall be done.
Scale:- Horizontal 1"=40' Vertical 1"=4'

Note:- All figures shown in "Red" ink are in feet and are above a plane which is 1045.28 feet below the City Bench Mark as established by ordinance No 383 of the City of San Bernardino, California.