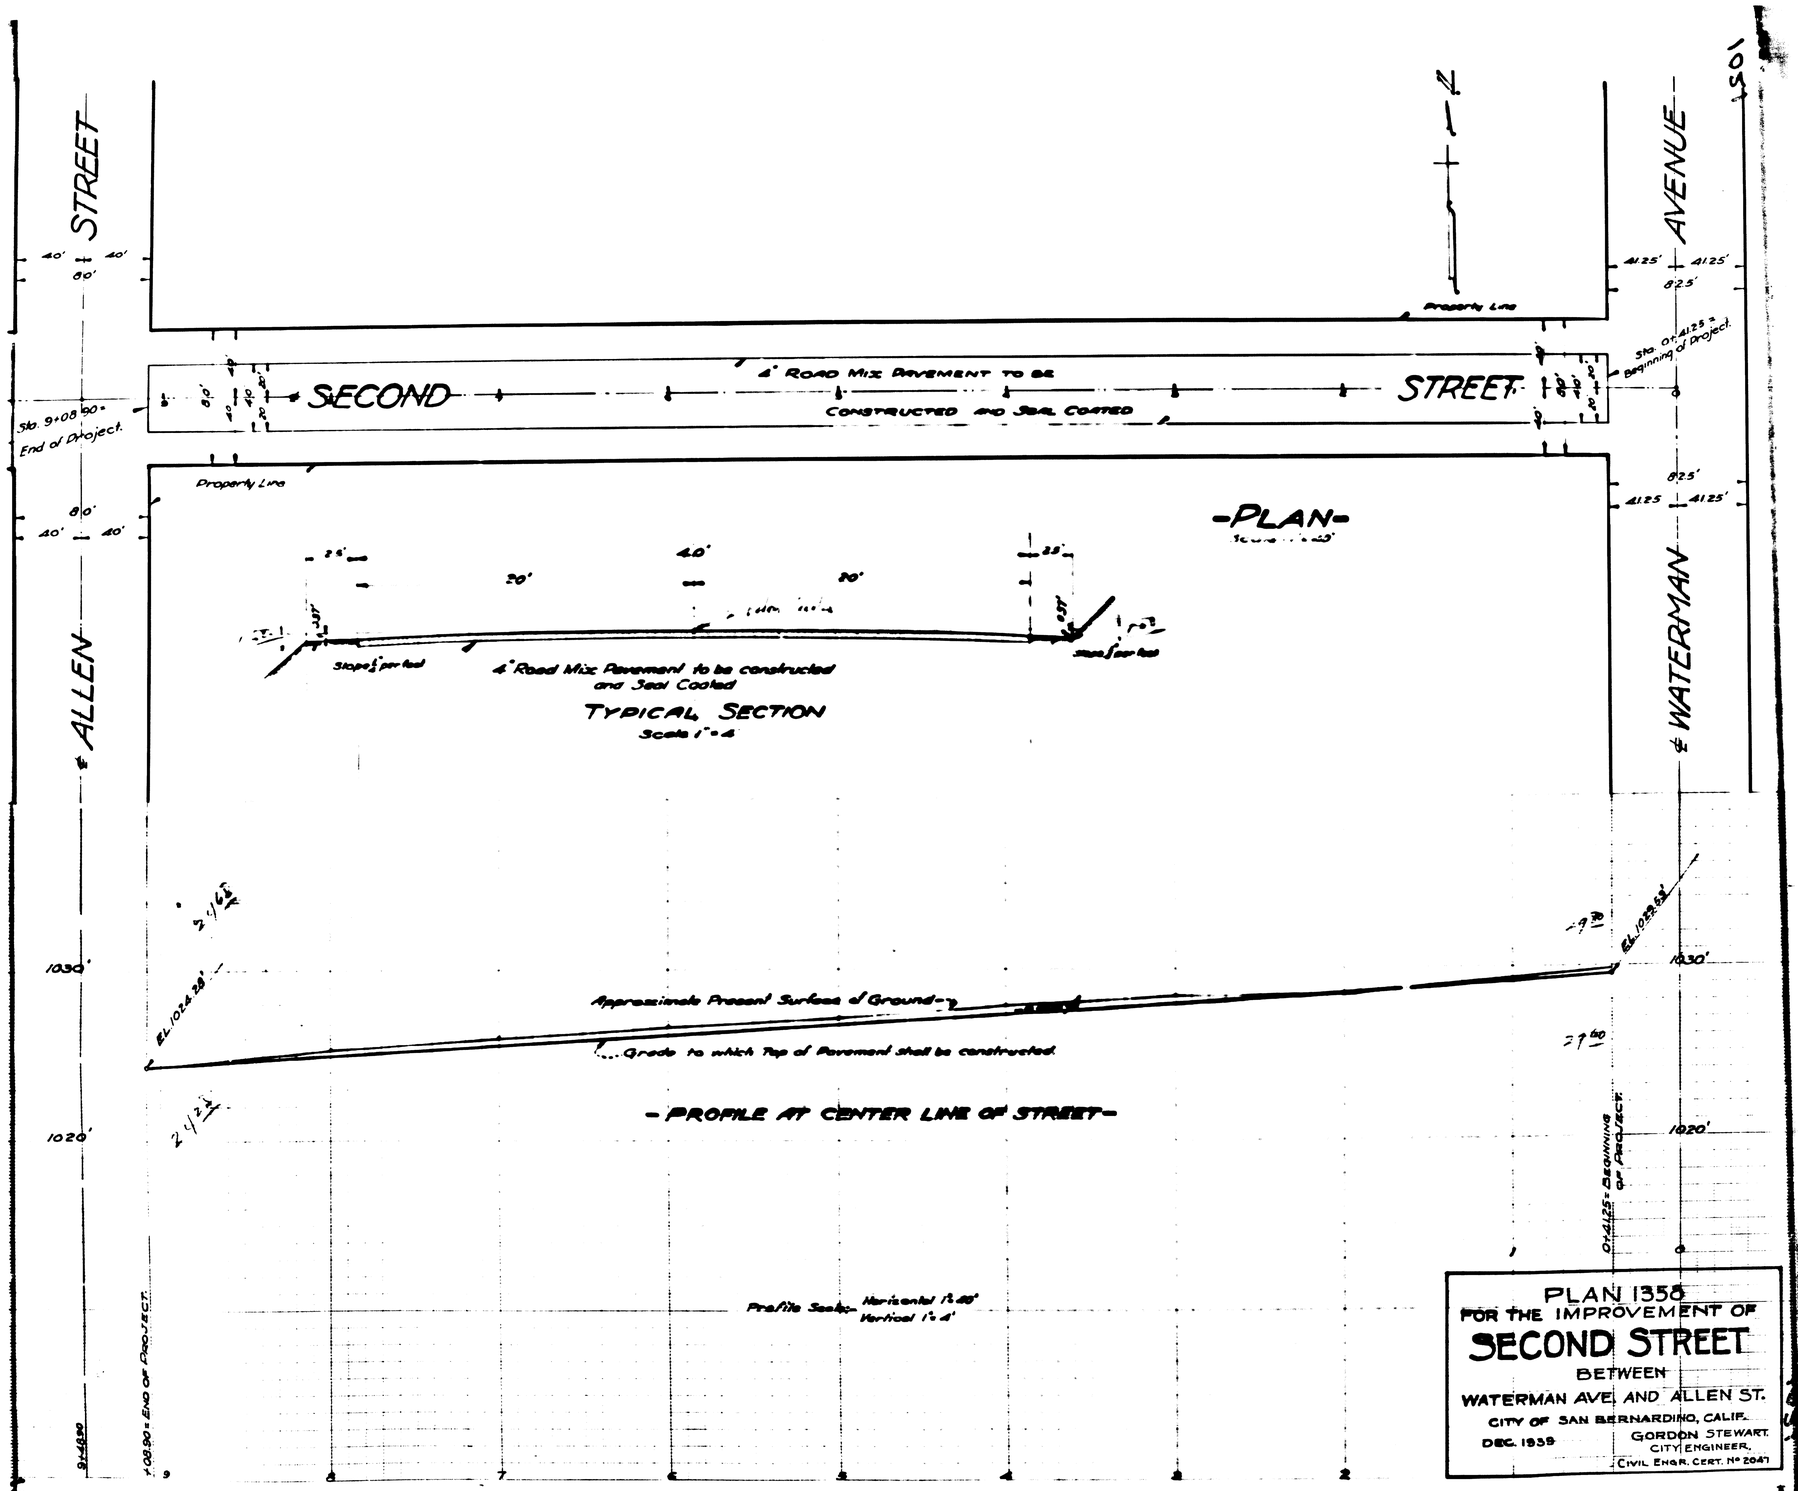

PLAN 1355
FOR THE IMPROVEMENT OF
SECOND STREET
BETWEEN
WATERMAN AVE. AND ALLEN ST.
CITY OF SAN BERNARDINO, CALIF.
DEC. 1959
GORDON STEWART
CITY ENGINEER,
CIVIL ENGR. CERT. No 2047