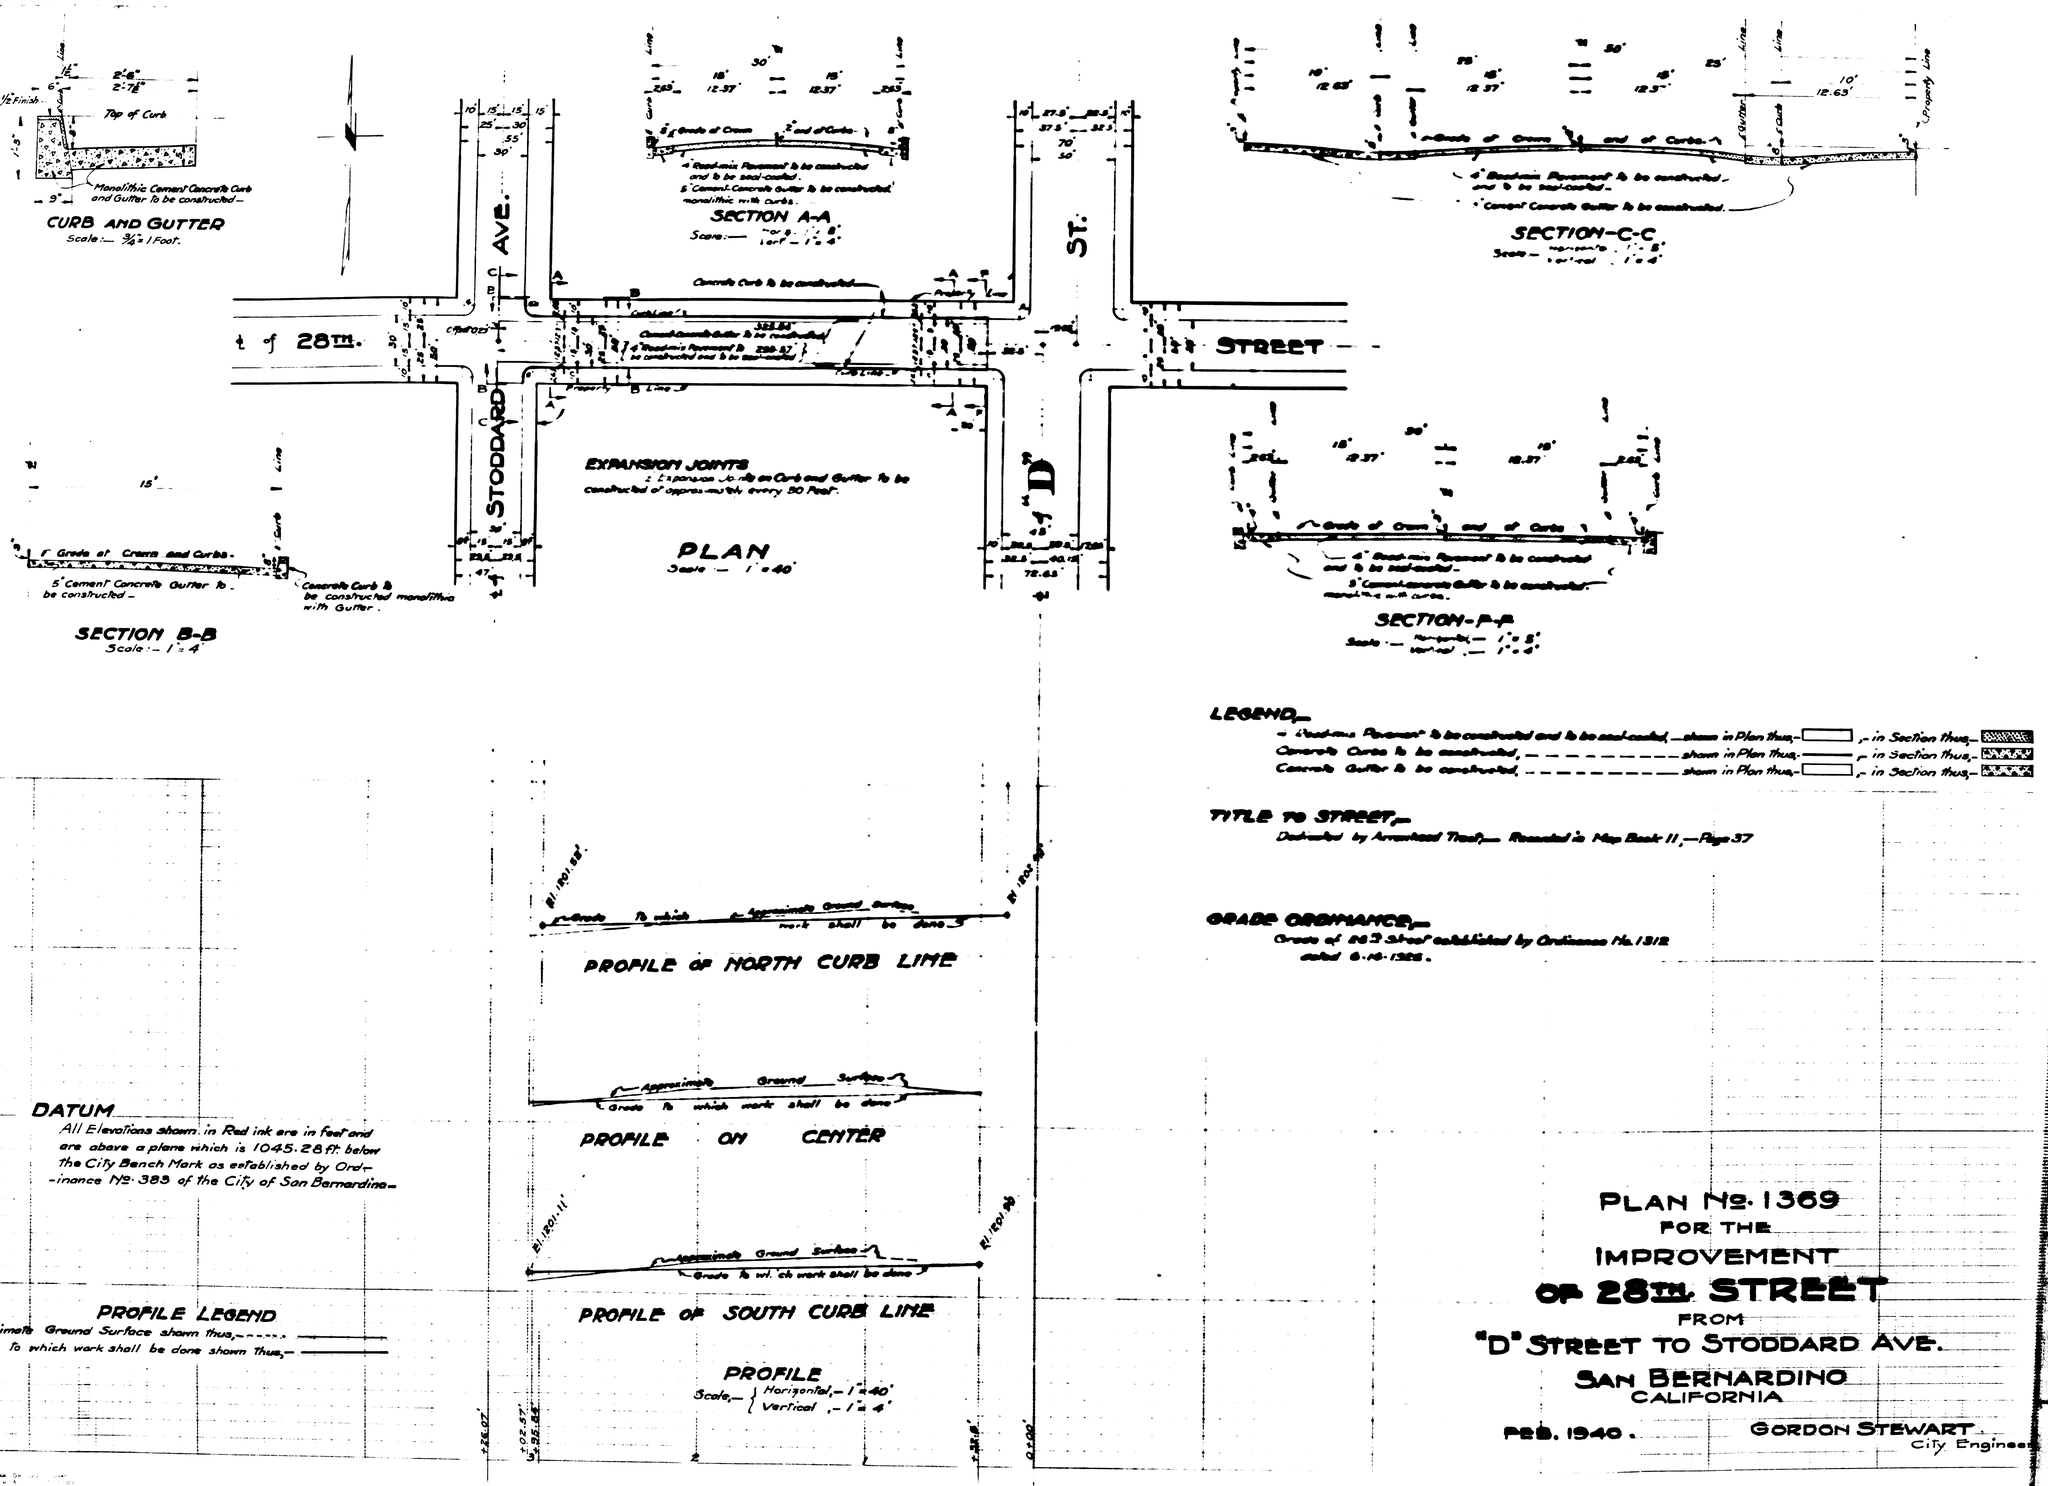

DATUM

All Elevations shown in Red ink are in feet and are above a plane which is 1045.28 ft. below the City Bench Mark as established by Ordinance No. 383 of the City of San Bernardino.

PROFILE LEGEND

Approximate Ground Surface shown thus, - - - - -
To which work shall be done shown thus,

LEGEND

"Bituminous Pavement" to be constructed and to be seal coated, shown in Plan thus, ; in Section thus,
Concrete Curbs to be constructed, shown in Plan thus, ; in Section thus,
Concrete Gutter to be constructed, shown in Plan thus, ; in Section thus,

TITLE TO STREET

Dedicated by Arrowhead Trust. Recorded in Map Book 11, Page 37

GRADE ORDINANCE

Grade of 28th Street established by Ordinance No. 1312 dated 6-16-1925.

PLAN No. 1369
FOR THE IMPROVEMENT OF 28TH STREET
FROM
"D" STREET TO STODDARD AVE.
SAN BERNARDINO
CALIFORNIA

FEB. 1940.

GORDON STEWART
City Engineer