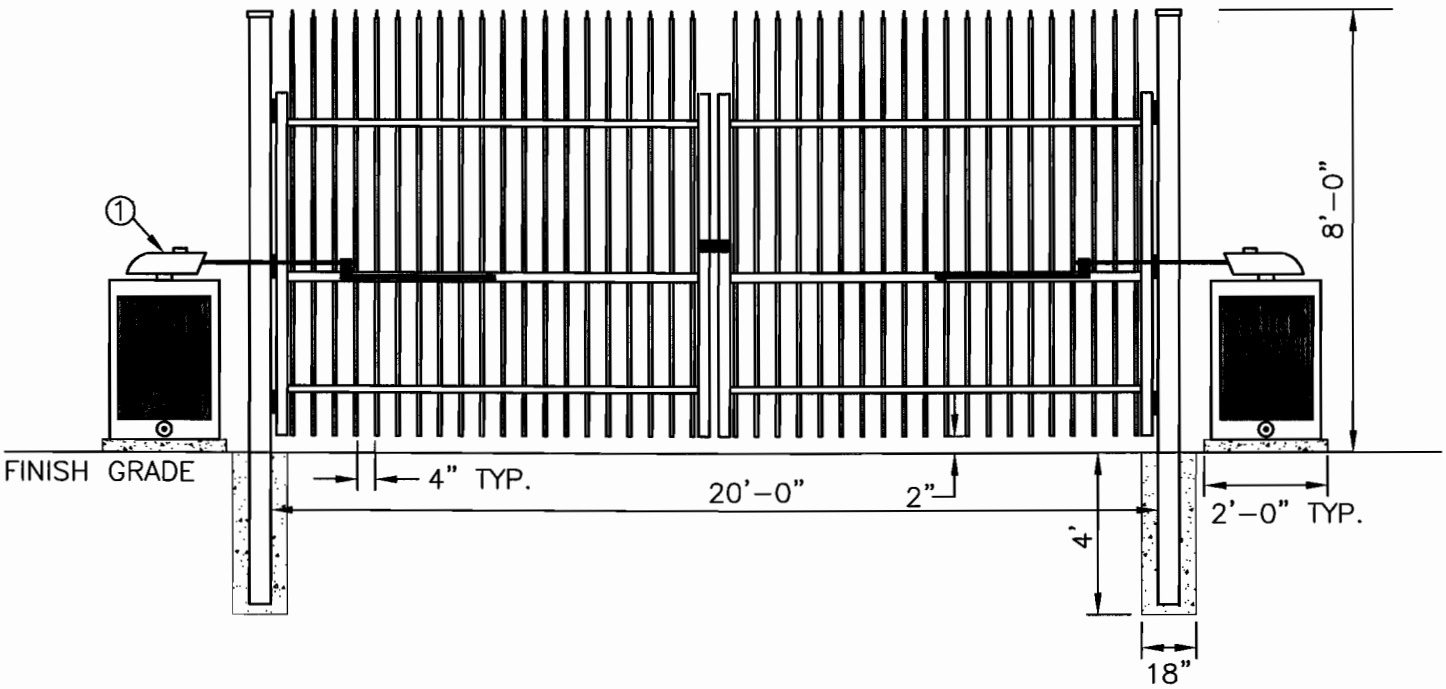

SWING GATE OPERATOR
(SEE W6.12B FOR GATE DETAIL)

NOTE: GATE OPERATOR TO BE CONTROLLED BY "ISONAS" WIRELESS CLEARNET IP READER CONTROLLER (MODEL NO. PRC-001B-WP-H-SP) SWITCHPLATE STYLE HID ENABLED

ITEM	DESCRIPTION
①	"ELITE" COMMERCIAL SWING GATE OPERATOR (MODEL NO. CSW200UL), SEE MANUFACTURERS INSTRUCTION MANUALS FOR INSTALLATION PROCEDURES

REVISION DATE: 3/14/2011

		SAN BERNARDINO MUNICIPAL WATER DEPARTMENT	DRAWING NUMBER
D.D.M.	MAR. 11	**WROUGHT IRON DRIVE SWING GATE OPERATOR DETAIL**	SBMWD
D.D.M.	MAR. 09		W6.12C
REVISION	DATE	APPROVED MATTHEW H. LITCHFIELD, P.E. RCE 58079 DATE 10/11/11	
SCALE: NONE			