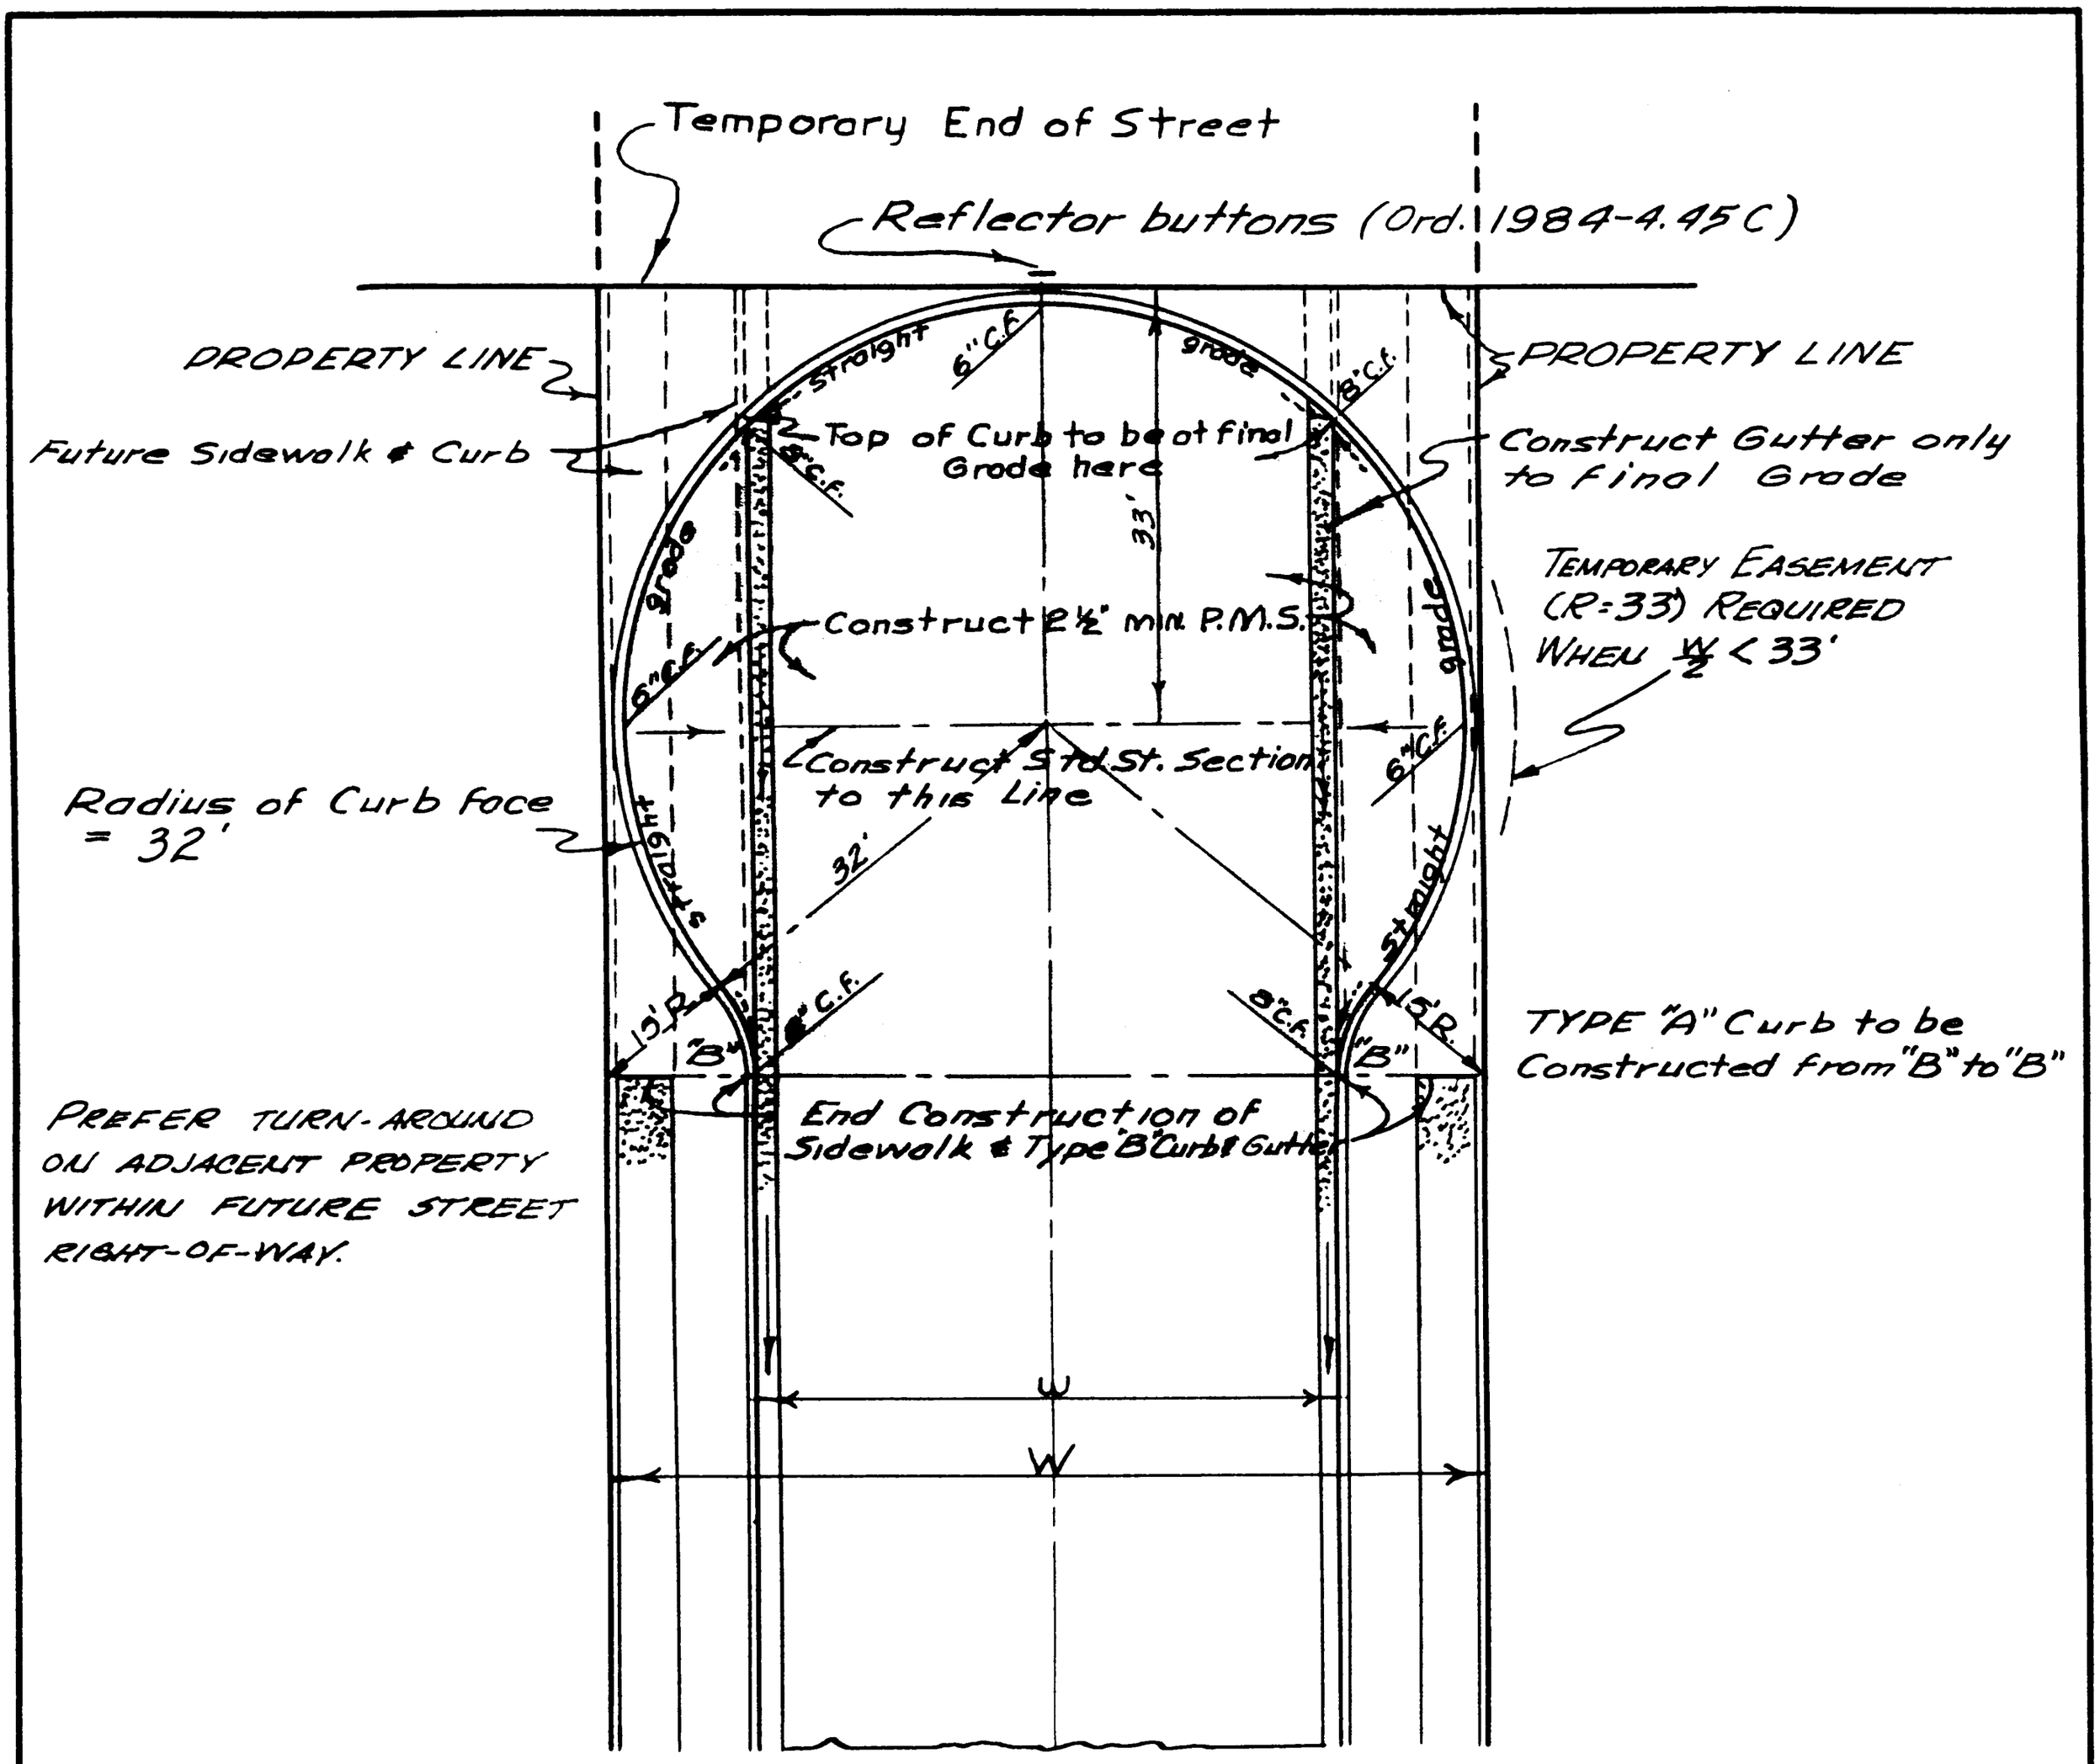

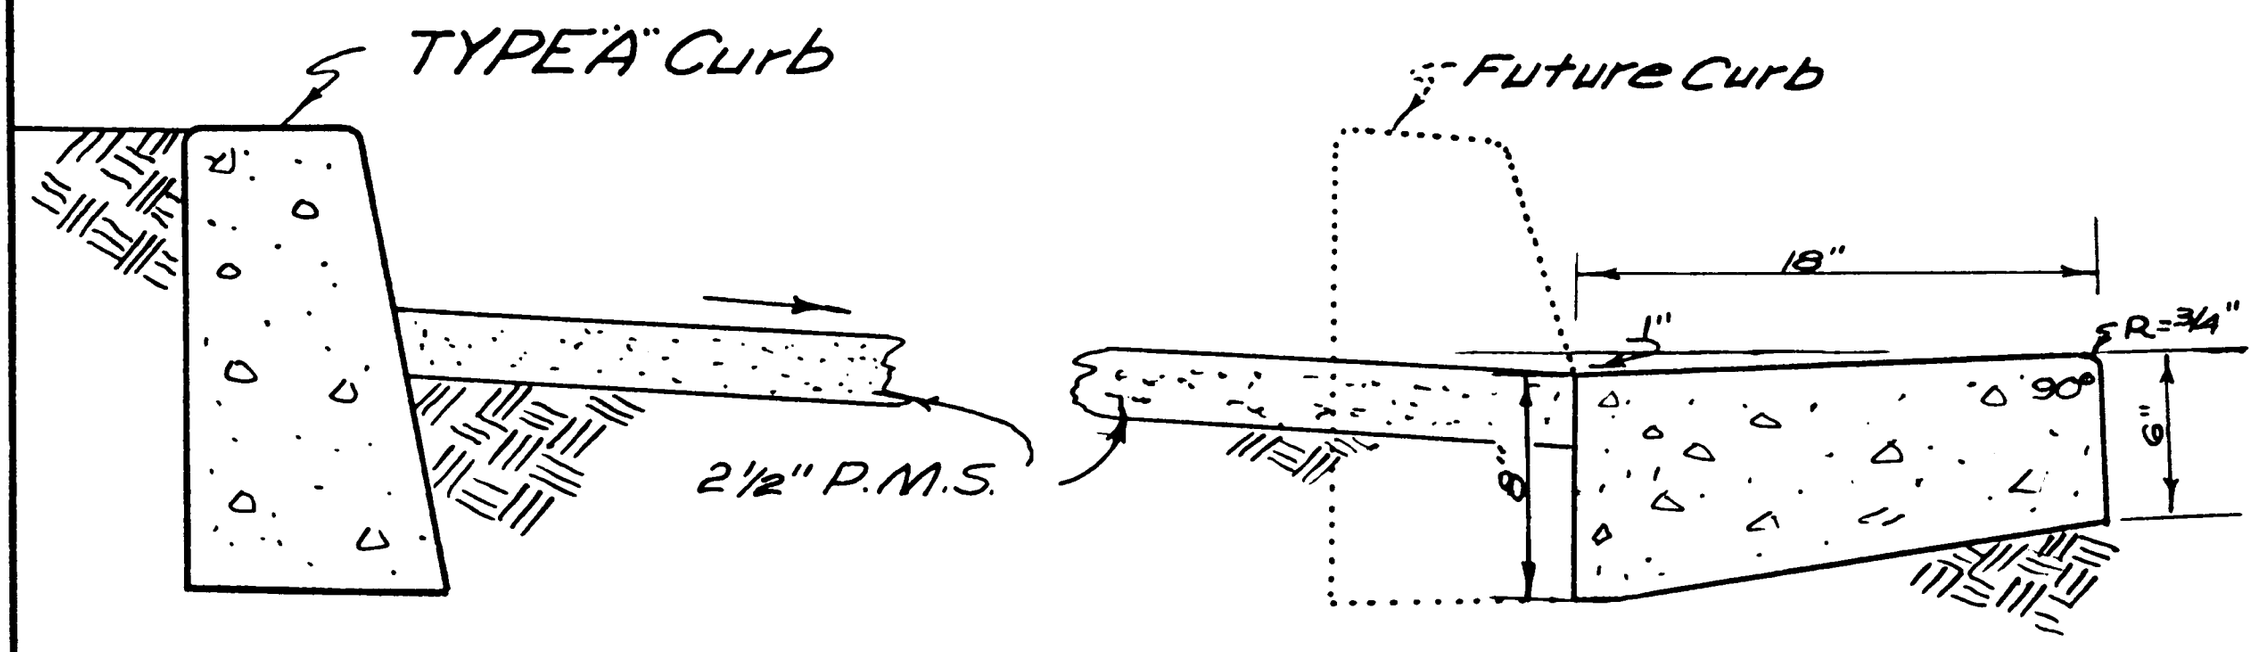

TYPICAL SECTION P.C.C. GUTTER

Rev. 2	Revised Radii	Appr. [illegible]	8-12-82
Rev. 1	Revised Standard No.	Appr. [illegible]	8-21-78

CITY OF SAN BERNARDINO - PUBLIC WORKS DEPT.

TEMPORARY TURN-AROUND FOR DEAD-END STREETS

APPROVED August 3, 1956

Ronald E. Wolford

ACTING CITY ENGINEER

STANDARD PLAN

102