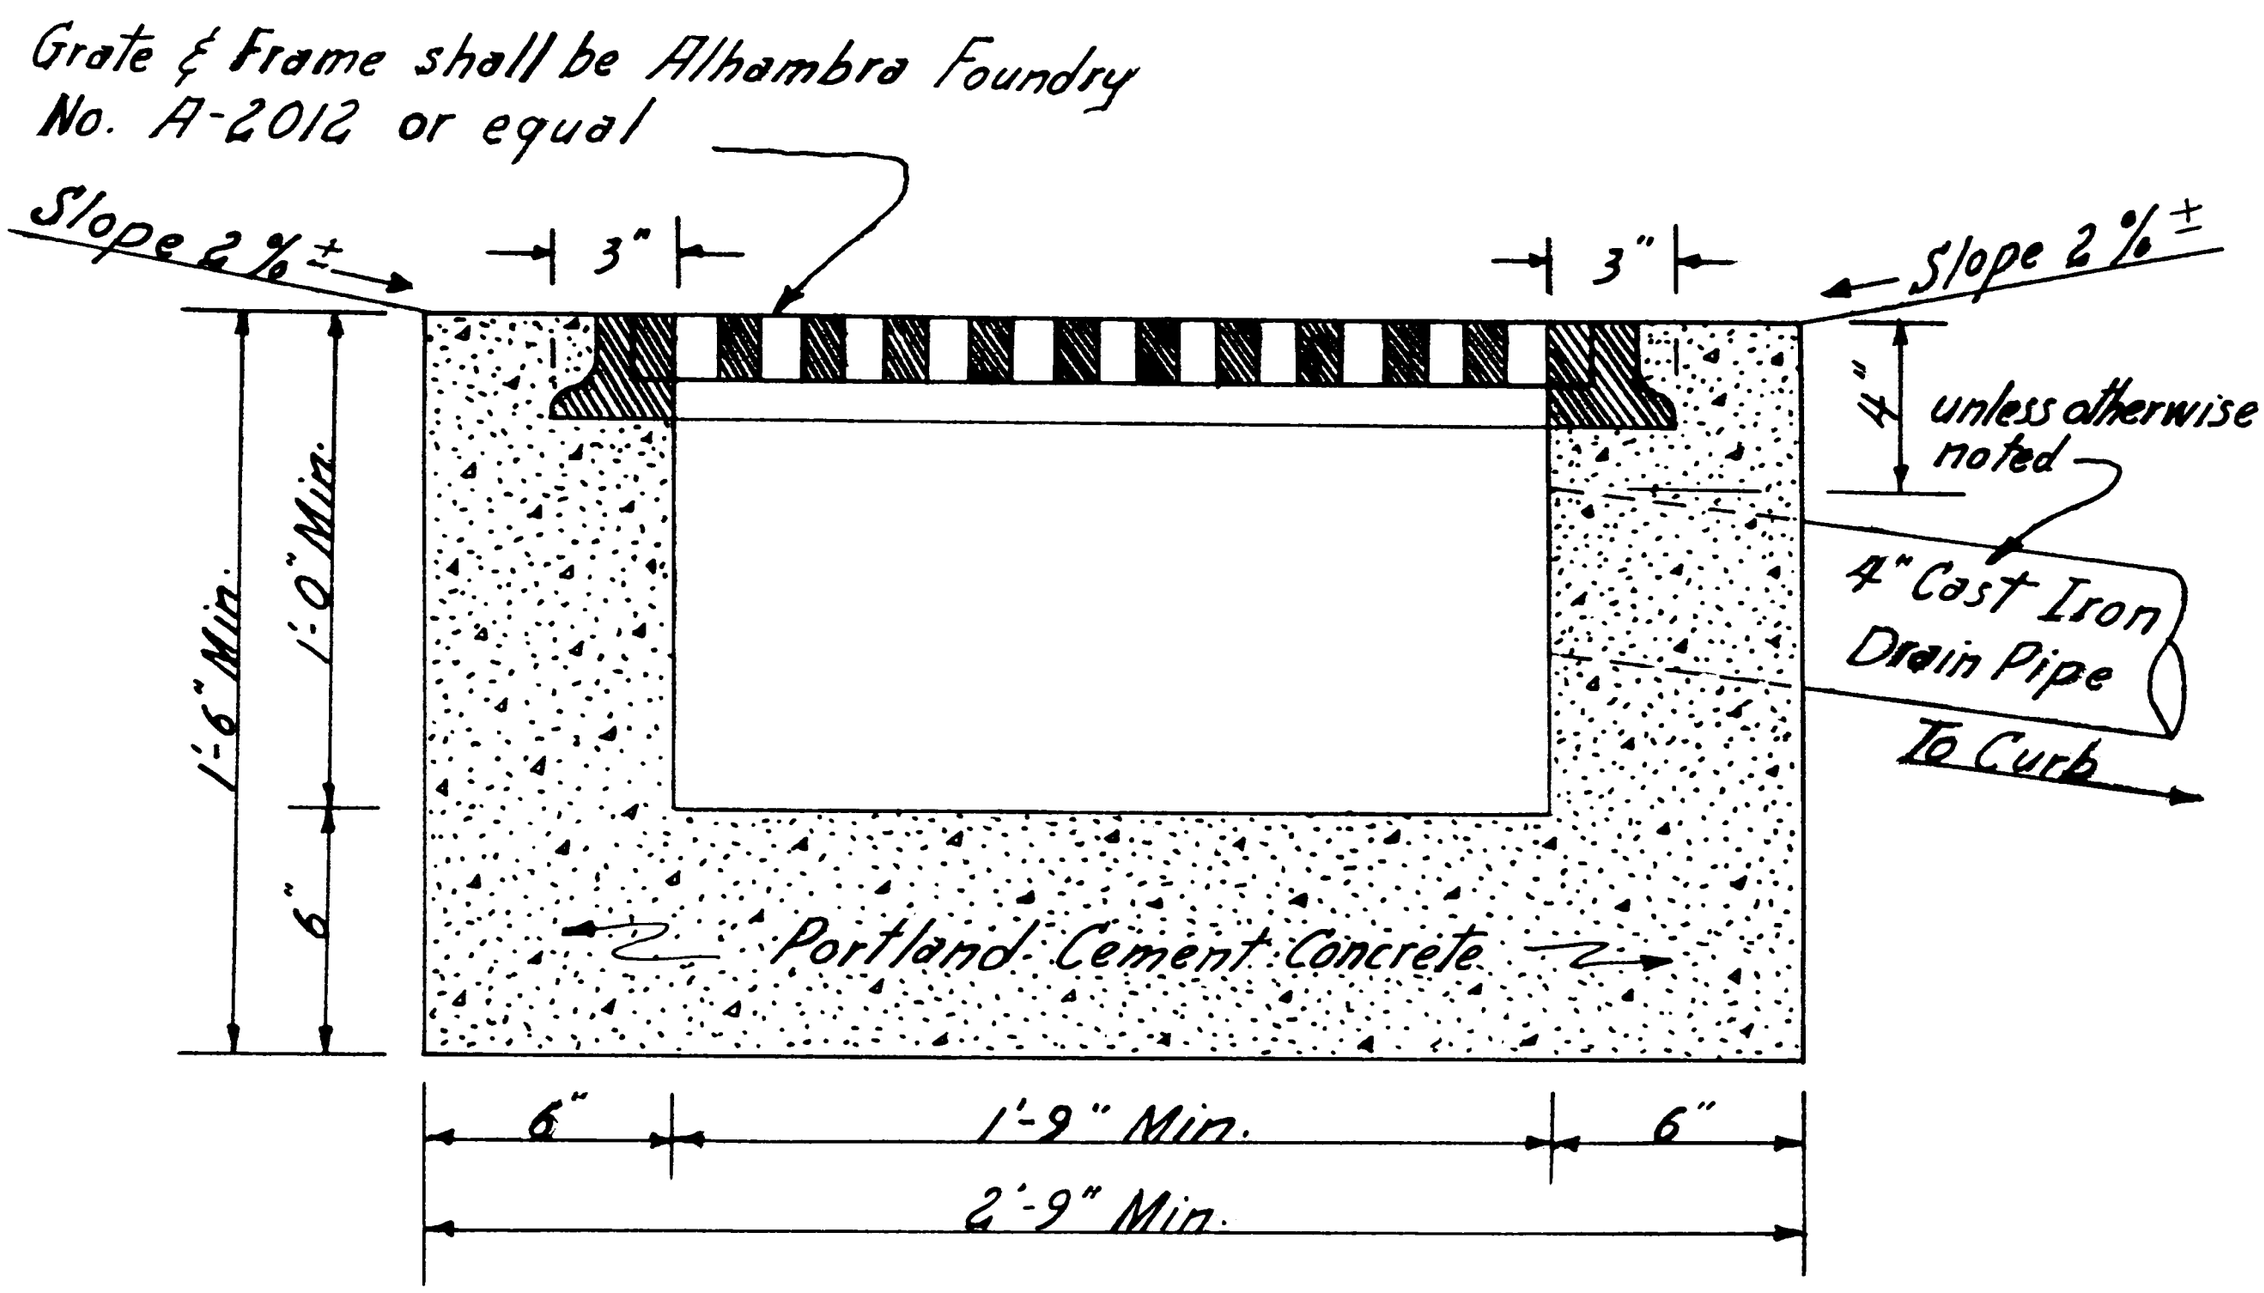

Scale 1½" = 1'

	Rev. 1 Revised Standard No.	8/22/78
CITY OF SAN BERNARDINO - PUBLIC WORKS DEPT. TYPICAL PARKING LOT CATCH BASIN DETAIL	APPROVED JAN. 10 1967 CITY ENGINEER	STANDARD PLAN 402