


SECTION A-A

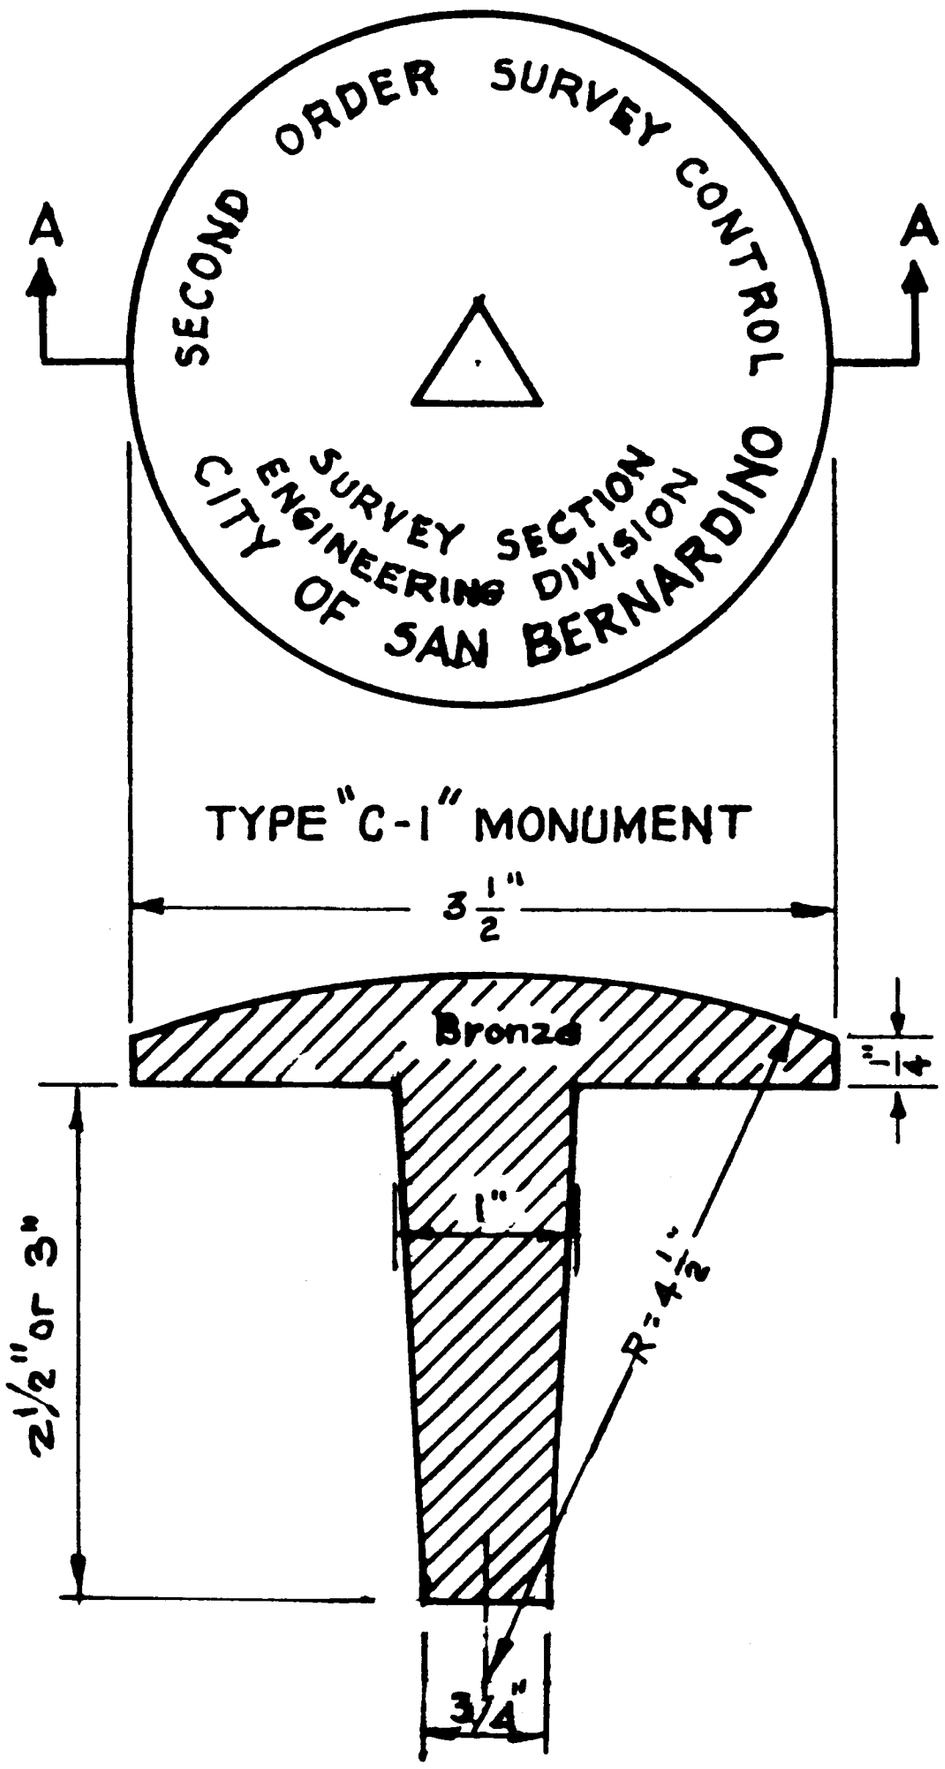


TYPE "C-2" MONUMENT

NOTES

1. Bronze monuments may be set in well as shown for type "A" monument:
2. in structures:
3. in rock:
4. in concrete monuments in natural ground.

| | | |
|---|---|---|
| REV. 2 | Revised Standard No. | APPR. 8/22/78 |
| REV. 1 | APPR. | 2.25.75 |

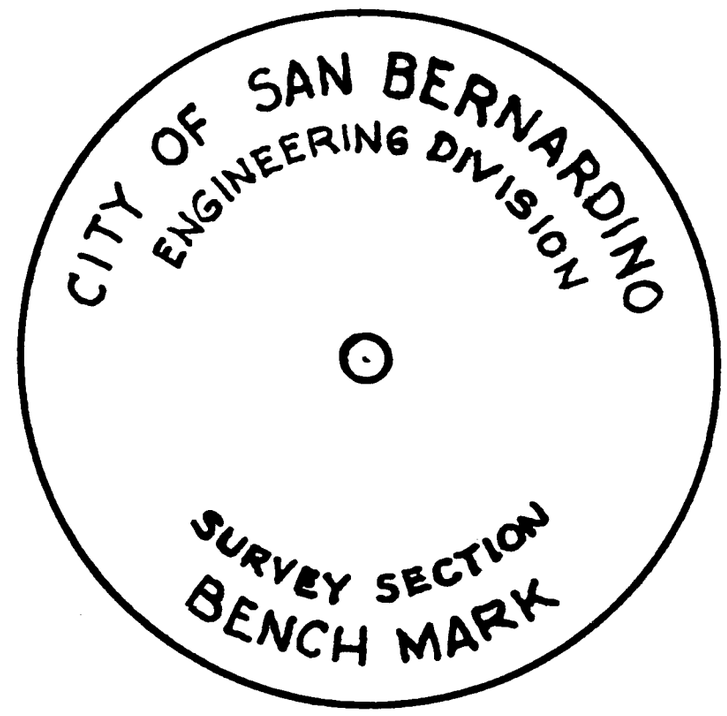CITY OF SAN BERNARDINO - PUBLIC WORKS DEPT.

# TYPE "C-1" & "C-2" MONUMENT

APPROVED

11-25 1966

CITY ENGINEER

STANDARD PLAN

503