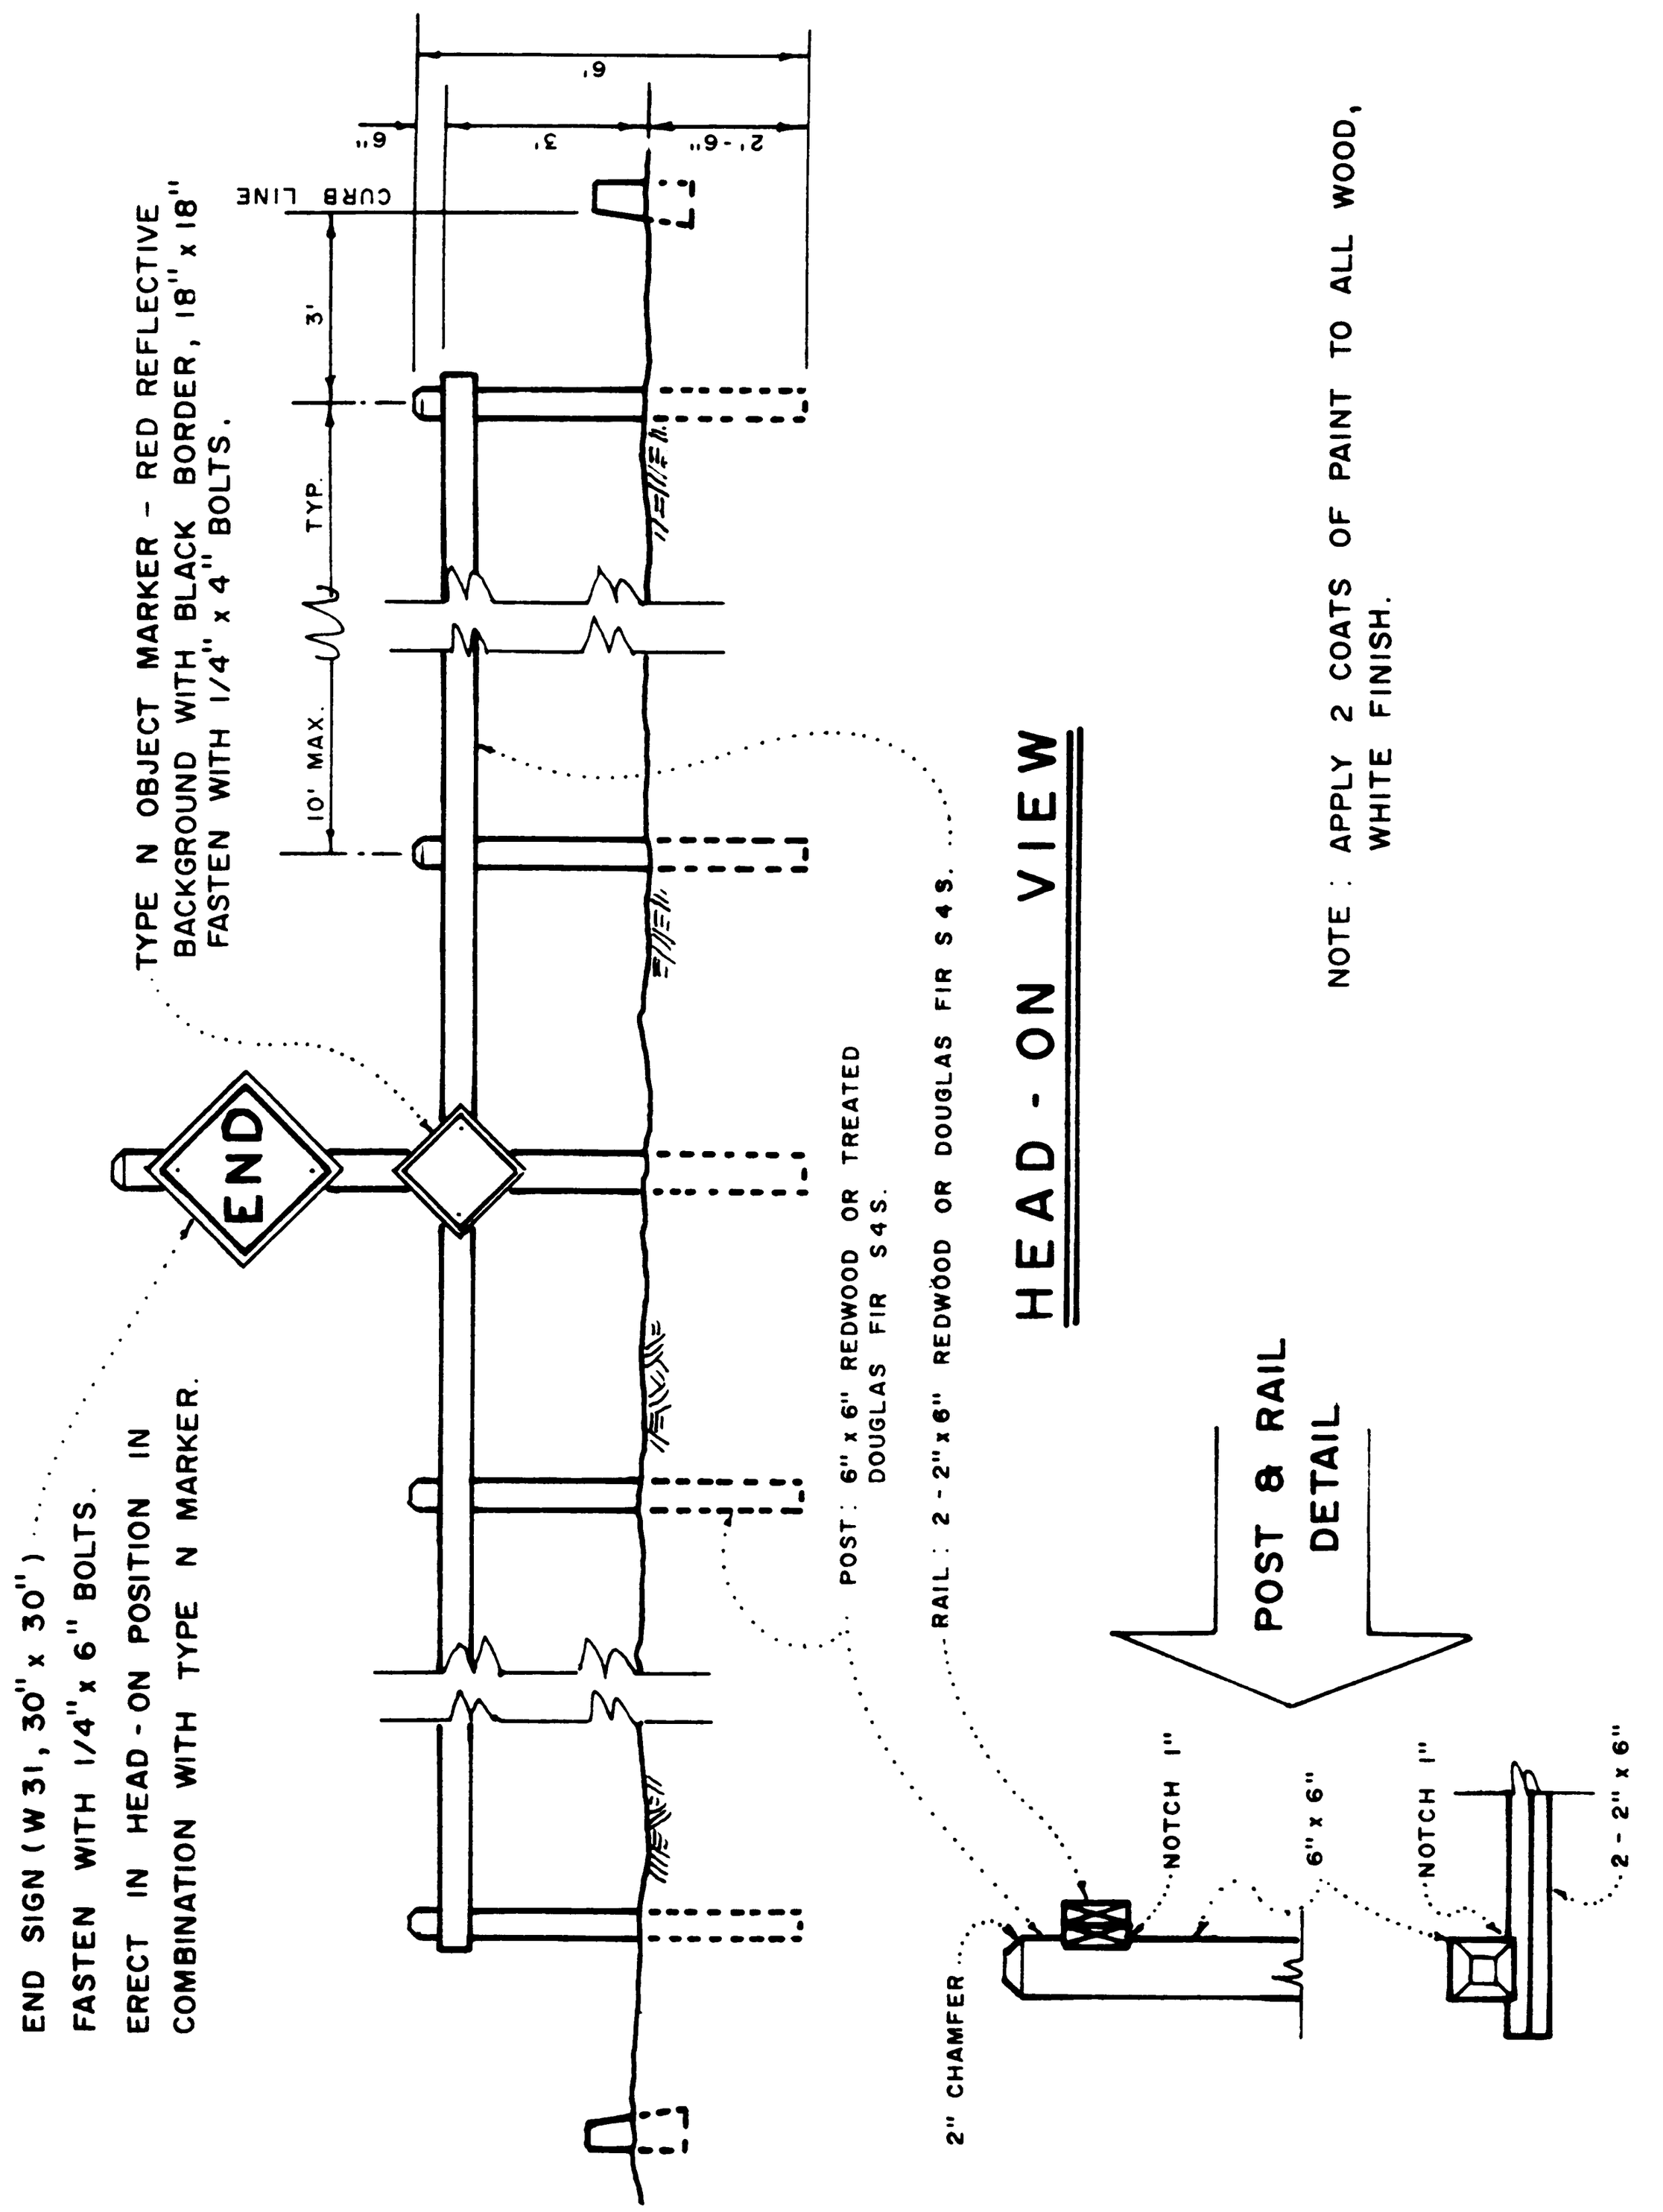

CITY OF SAN BERNARDINO PUBLIC WORKS DEPT.

BARRICADE DETAIL

APPROVED 10-6-87

DIRECTOR OF PUBLIC WORKS/
CITY ENGINEER

STANDARD PLAN
505