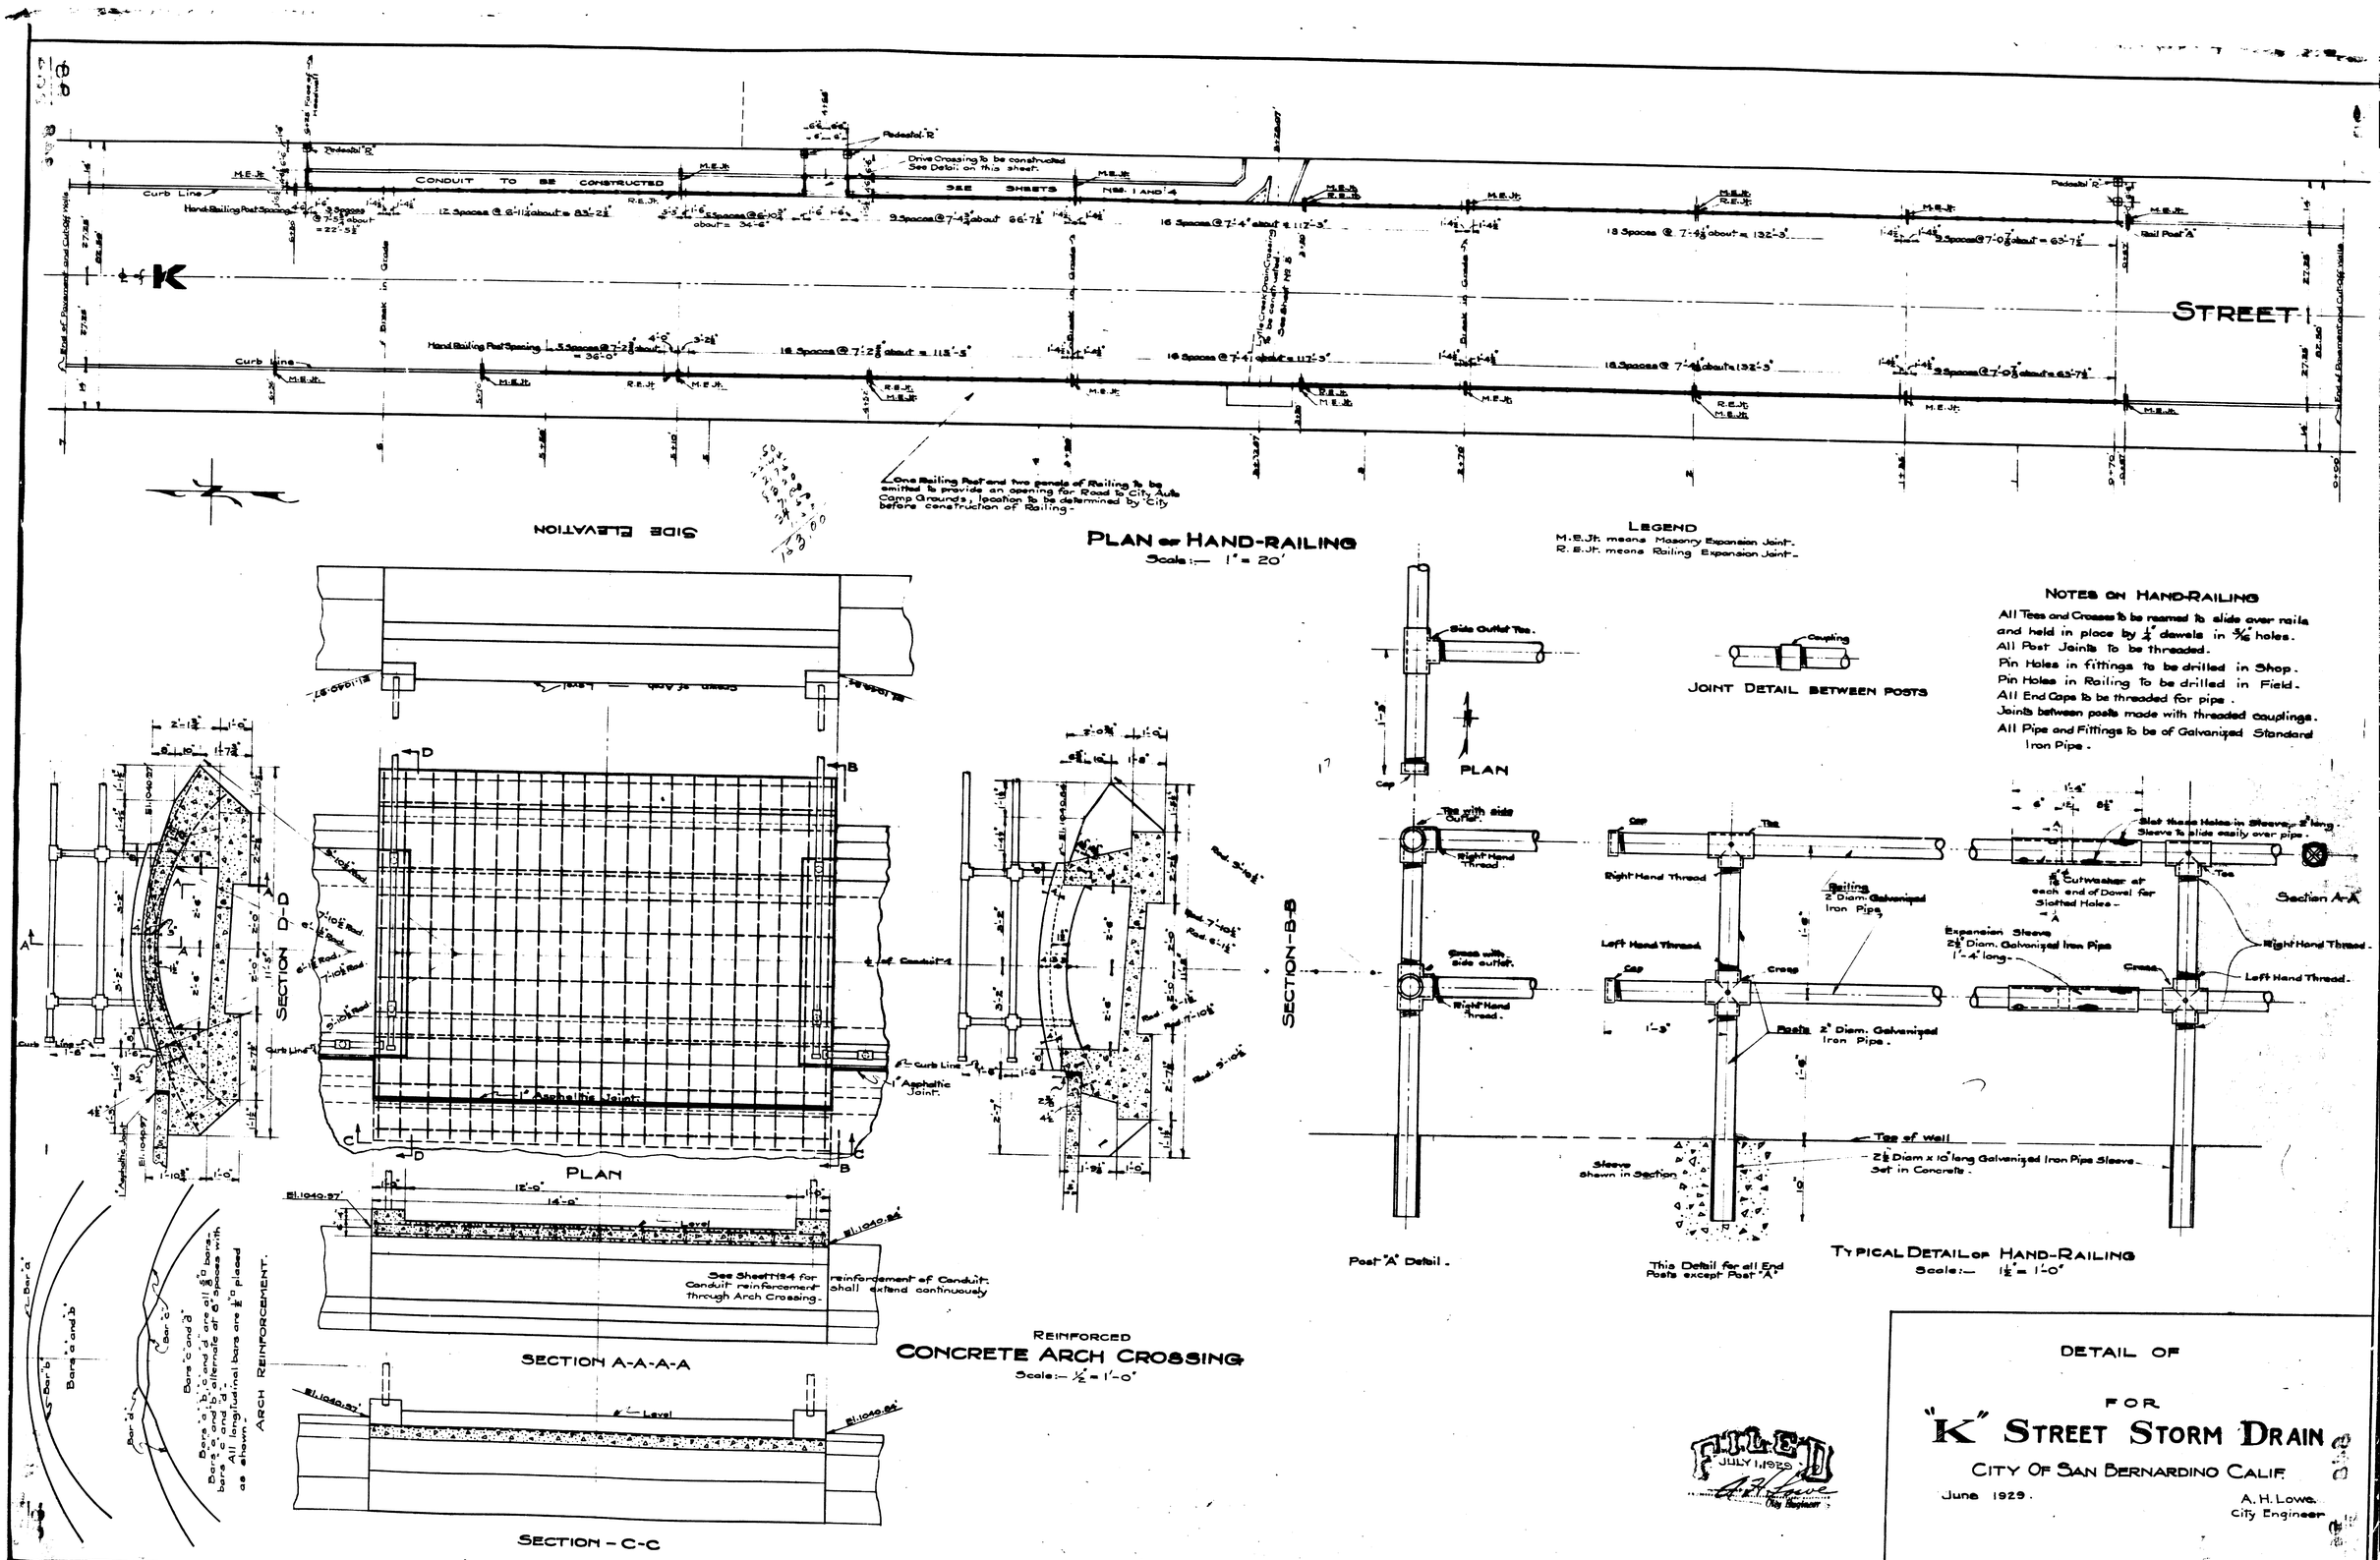
K
STREET
CONDUIT TO BE CONSTRUCTED
SEE SHEETS NOS. 1 AND 4
Drive Crossing to be constructed See Detail on this sheet.
Pedestal 'R'
Rail Post 'A'
Curb Line
Hand-Railing Post Spacing
M.E.Jt.
R.E.Jt.
Grade
One Railing Post and two panels of Railing to be omitted to provide an opening for Road to City Auto Camp Grounds, location to be determined by City before construction of Railing.
PLAN OF HAND-RAILING
Scale:— 1" = 20'
LEGEND
M.E.Jt. means Masonry Expansion Joint.
R.E.Jt. means Railing Expansion Joint.
NOTES ON HAND-RAILING
All Tees and Crosses to be reamed to slide over rails and held in place by ¼" dowels in 5/16" holes.
All Post Joints to be threaded.
Pin Holes in fittings to be drilled in Shop.
Pin Holes in Railing to be drilled in Field.
All End Caps to be threaded for pipe.
Joints between posts made with threaded couplings.
All Pipe and Fittings to be of Galvanized Standard Iron Pipe.
JOINT DETAIL BETWEEN POSTS
Coupling
SIDE ELEVATION
SECTION D-D
PLAN
SECTION B-B
Curb Line
Asphaltic Joint
Level
Reinforcement of Conduit shall extend continuously
SECTION A-A-A-A
SECTION - C-C
ARCH REINFORCEMENT.
Bars 'a' and 'b'
Bar 'c'
Bar 'd'
Bars 'a' and 'b' are all 8'0" bars, bars 'c' and 'd' alternate at 6" spaces with bars 'a' and 'b'. All longitudinal bars are ½" placed as shown.
REINFORCED
CONCRETE ARCH CROSSING
Scale:— ½" = 1'-0"
Side Outlet Tee.
Cap
Tee with side Outlet.
Cross with side outlet.
Right Hand Thread.
Left Hand Thread.
Post "A" Detail.
Railing 2" Diam. Galvanized Iron Pipe.
Posts 2" Diam. Galvanized Iron Pipe.
Expansion Sleeve 2½" Diam. Galvanized Iron Pipe 1'-4" long.
Slot these Holes in Sleeve, 2" long. Sleeve to slide easily over pipe.
¼" Cutwasher at each end of Dowel for Slotted Holes.
Section A-A
Tee of Well
Sleeve shown in Section
2½" Diam x 10' long Galvanized Iron Pipe Sleeve. Set in Concrete.
This Detail for all End Posts except Post "A"
TYPICAL DETAIL OF HAND-RAILING
Scale:— 1½" = 1'-0"
FILED
JULY 1, 1929
A. H. Lowe
City Engineer
DETAIL OF
FOR
"K" STREET STORM DRAIN
CITY OF SAN BERNARDINO CALIF.
June 1929.
A. H. Lowe.
City Engineer
Sheet No 7
PLAN No 1000-A